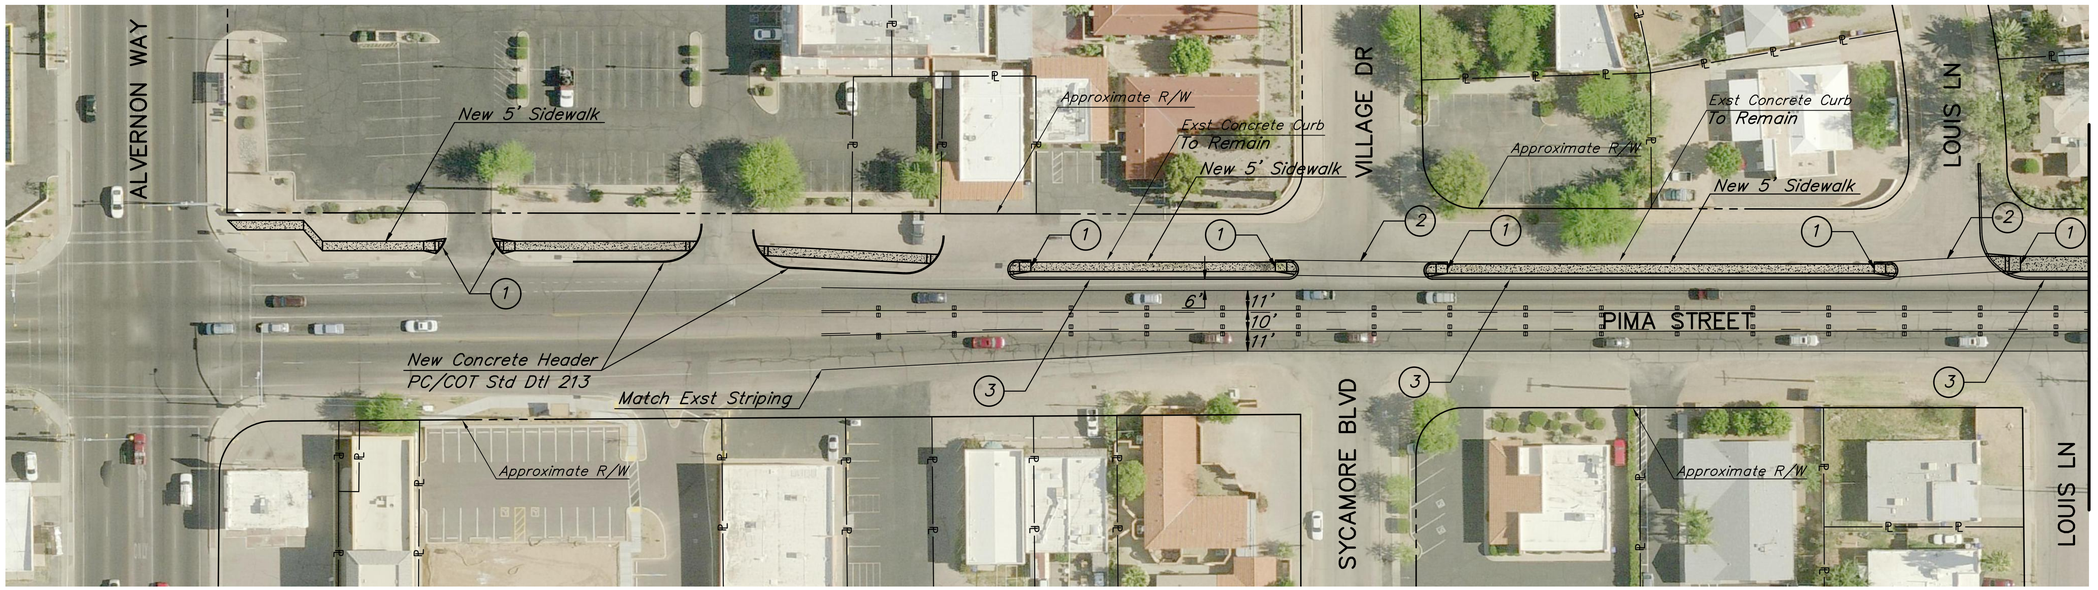

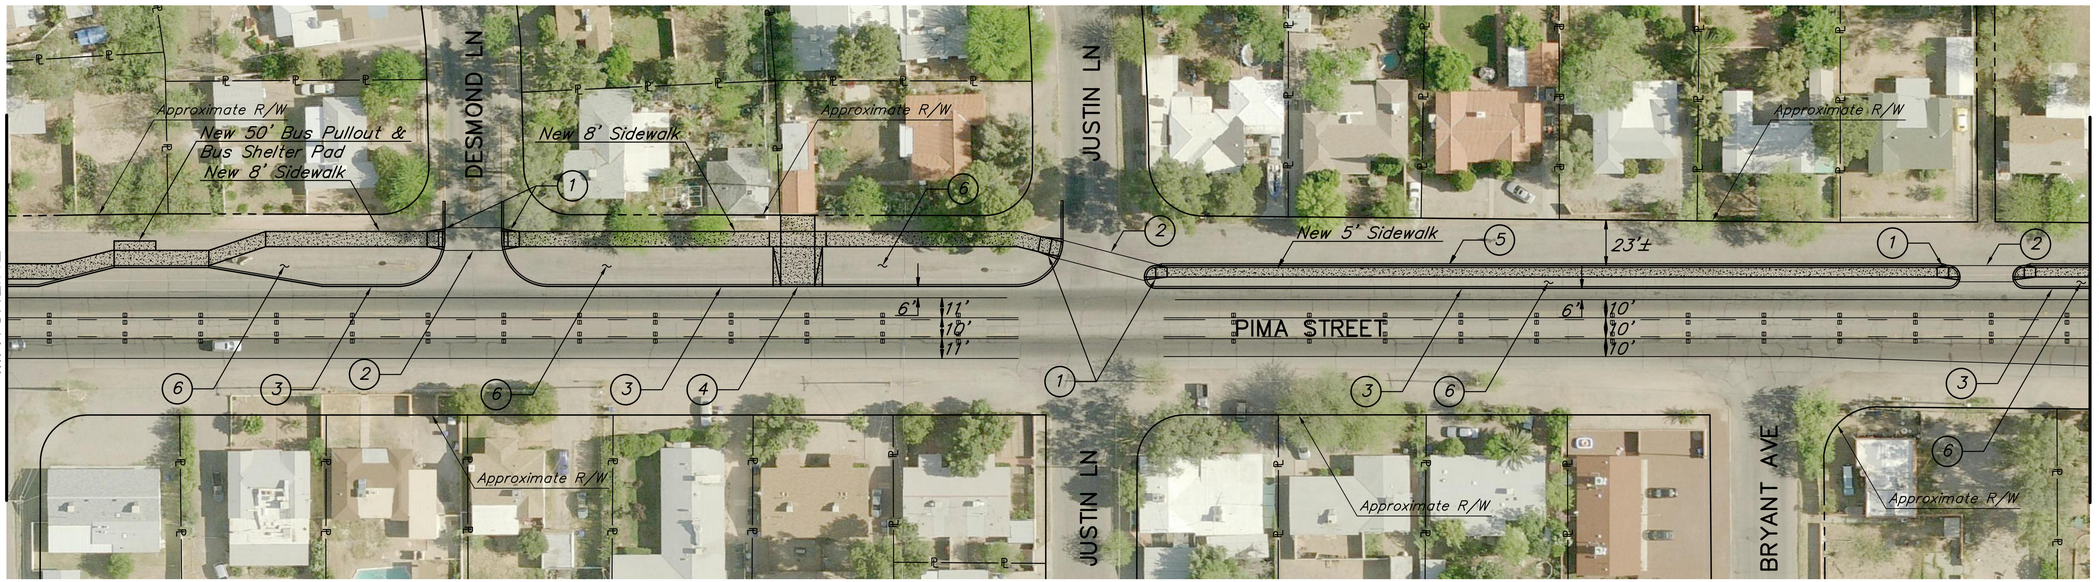

1. New Curb Access Ramp PC/COT Std Dtl 207
2. New Pedestrian Crosswalk
3. New Concrete Curb PC/COT Std Dtl 207, h=6"
4. New Concrete Driveway PC/COT Std Dtl 206
5. New Roll Curb and Gutter (Type C) MAG Std Dtl 221
6. New Landscaped Area

Two working days before you dig, CALL FOR THE BLUE STAKES
1-800-STAKE-IT
Blue Stake Center CALL COLLECT

NO.	DATE	REVISION	BY	CHKD.	APPR.

PSOMAS
800 E. Wetmore Road, Suite 110
Tucson, AZ 85719
(520) 292-2300 (520) 292-1290 fax
www.psomas.com

15% PRELIMINARY NOT FOR CONSTRUCTION

DEPARTMENT OF TRANSPORTATION/ENGINEERING DIVISION

PIMA STREET PEDESTRIAN PATHWAY

ALVERNON WAY TO COLUMBUS BLVD

CITY OF TUCSON

DRWN. BY BG	1/11	REF.
DSGN. BY BG	1/11	SCALE: 1"=40'
CHKD. BY AA	1/11	N/A

PLAN NO. 01 OF 02

P:\TUS08020\PUBLIC WORKS\Sheets_roosf\RP01.dwg Layout1 Brandon Gaumond Mon, 09 Jul 2012, 8:18am Last Saved By: Brandon.gaumond

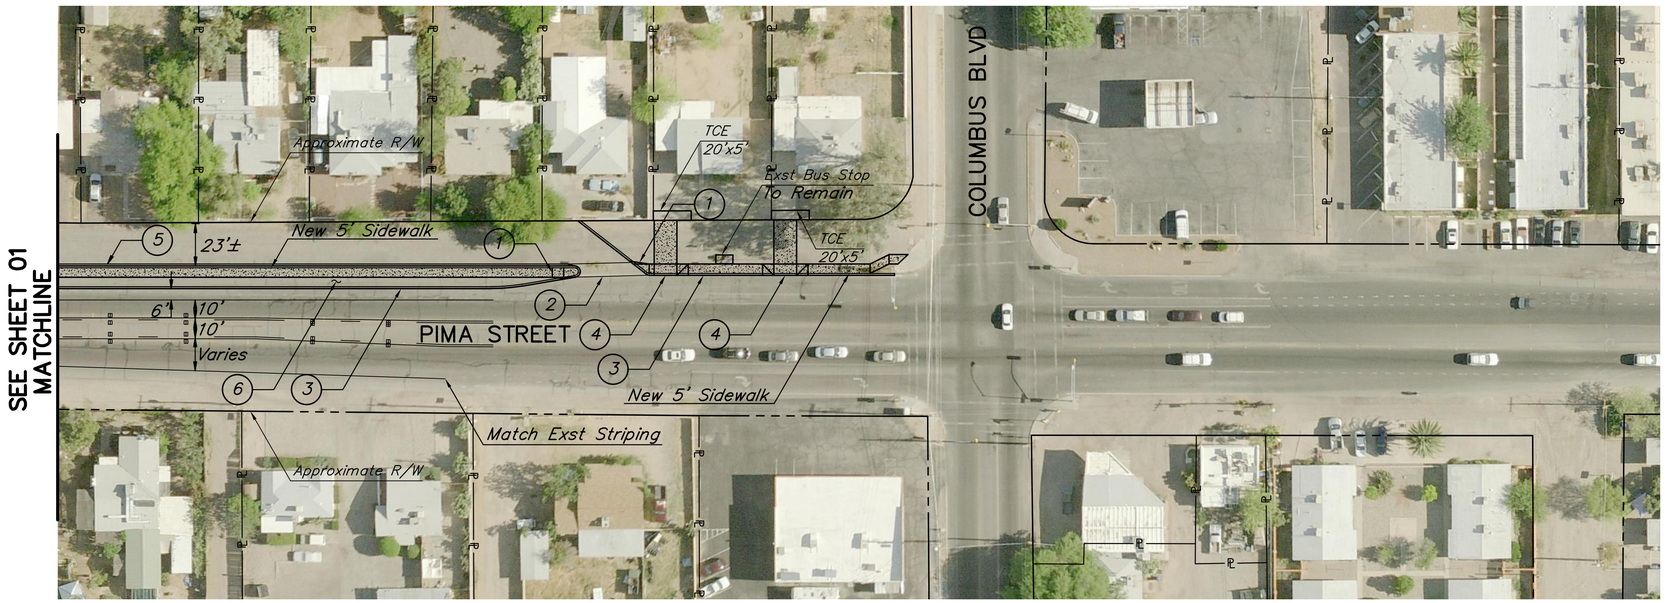

1 New Curb Access Ramp PC/COT Std Dtl 207
2 New Pedestrian Crosswalk
3 New Concrete Curb PC/COT Std Dtl 207, h=6"
4 New Concrete Driveway PC/COT Std Dtl 206
5 New Roll Curb and Gutter (Type C) MAG Std Dtl 221
6 New Landscaped Area

TYPICAL SECTIONS

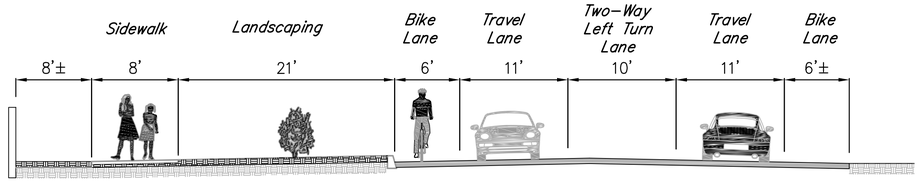

East Pima Street
Louis Ln to Justin Ln

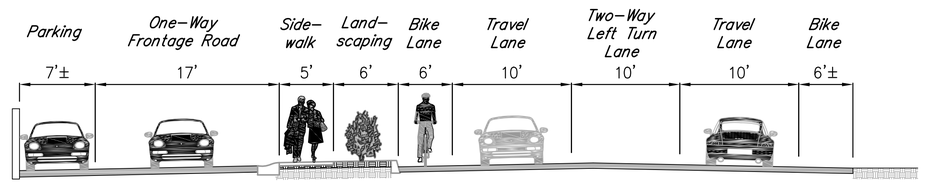

East Pima Street
Justin Ln to Columbus Blvd

Two working days before you dig, CALL FOR THE BLUE STAKES
1-800-STAKE-IT
Blue Stake Center CALL COLLECT

NO.	DATE	REVISION	BY	CHKD.	APPR.

PSOMAS
800 E. Westmore Road, Suite 110
Tucson, AZ 85719
(520) 292-2300 (520) 292-1290 fax
www.psomas.com

15% PRELIMINARY NOT FOR CONSTRUCTION

DEPARTMENT OF TRANSPORTATION/ENGINEERING DIVISION
PIMA STREET PEDESTRIAN PATHWAY
ALVERNON WAY TO COLUMBUS BLVD

CITY OF TUCSON

DRWN. BY BG	1/11	REF. _____ SCALE: 1"=40'
DSGN. BY BG	1/11	_____ N/A
CHKD. BY AA	1/11	PLAN NO. _____

02 OF 02

I:\VTUS08\203\PUBLIC WORKS\Sheets_road\VP02.dwg Layout1 Brandon Gaumond Mon, 09 Jul 2012, 8:19am Last Saved By: Brandon Gaumond