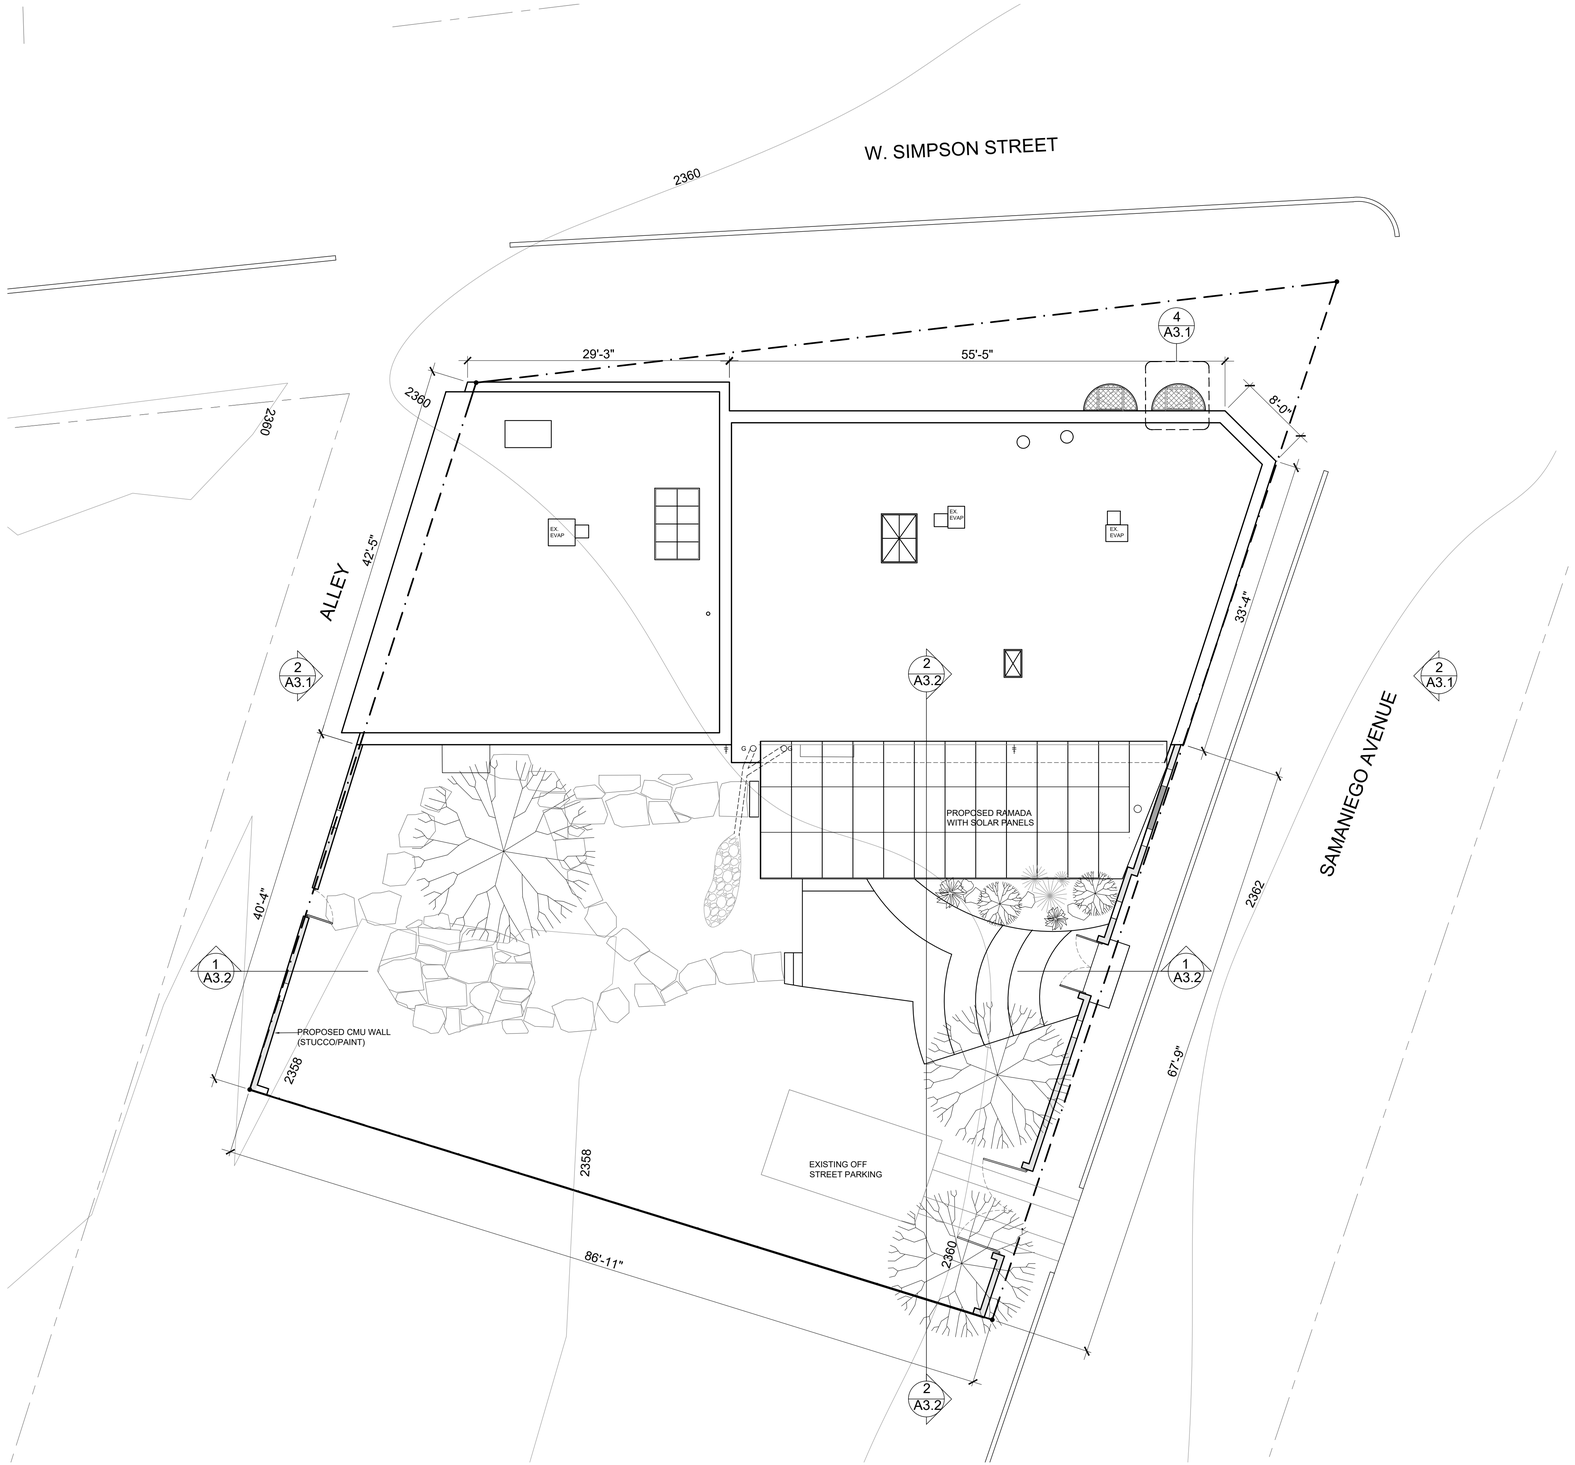

1 SITE PLAN

SCALE: 1/8" = 1'-0"

N

Lober-Miller Residence ~ Elysian Grove Market ~ 400 W. Simpson Street Project 15.08

VINT & ASSOCIATES ARCHITECTS
312 E. 6th St. Tucson AZ 85705 P.O. Box 648 Tucson, AZ 85702 P. (520) 882-5232 F. (520)882-5449

Date: 07.2020
Scale: As Noted
Drawn by: KC

Revisions:

By	Date:

SITE PLAN

A1.0