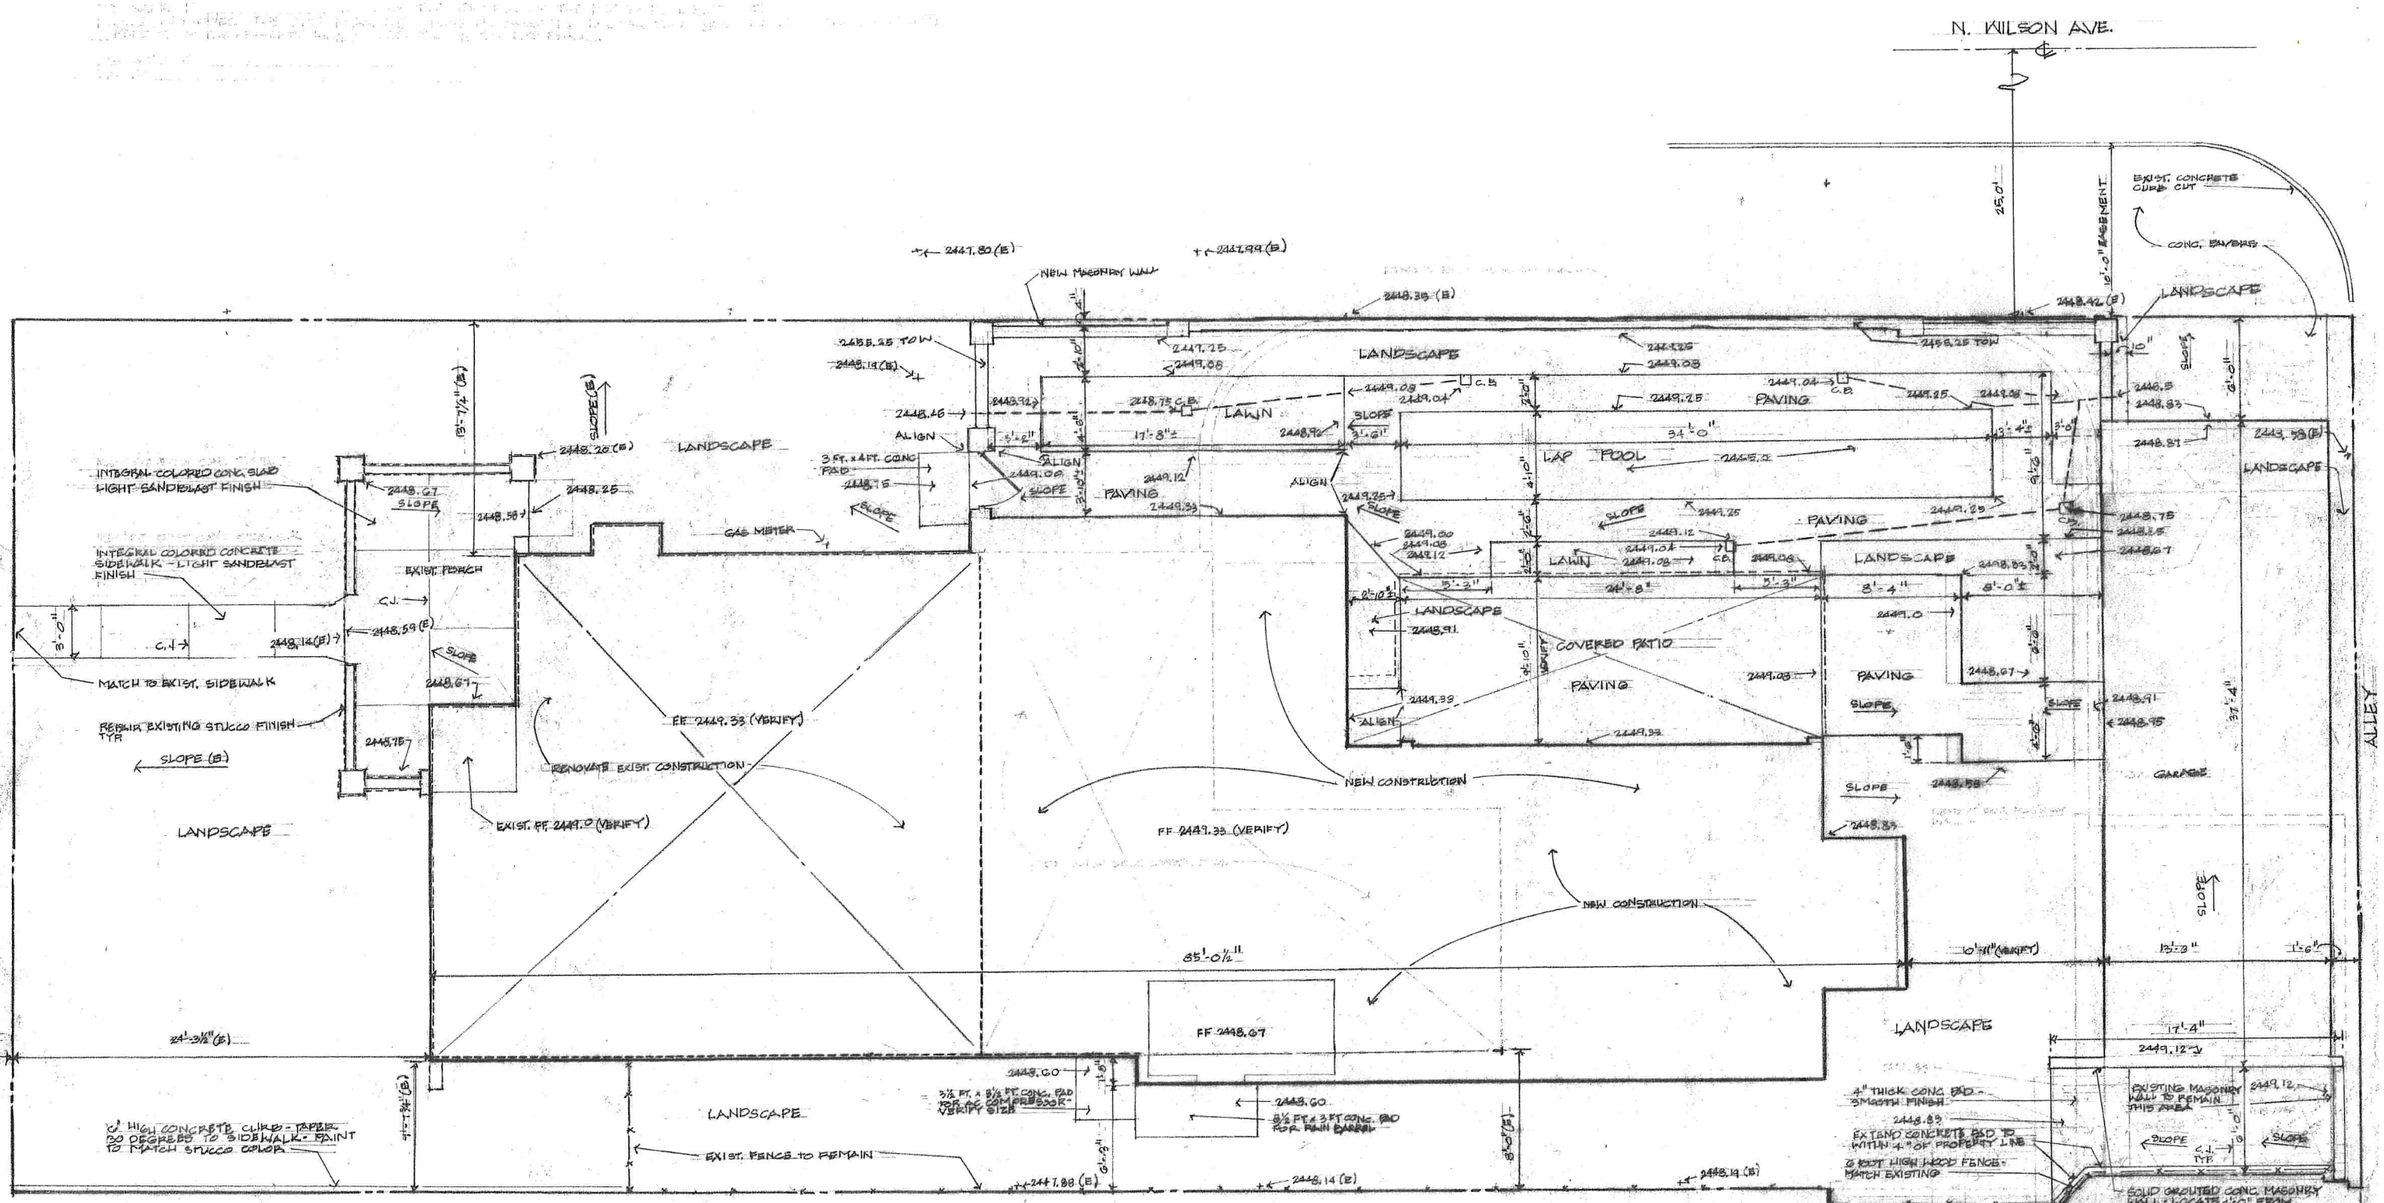

SITE DEVELOPMENT PLAN

SCALE: 1/8" = 1'-0"

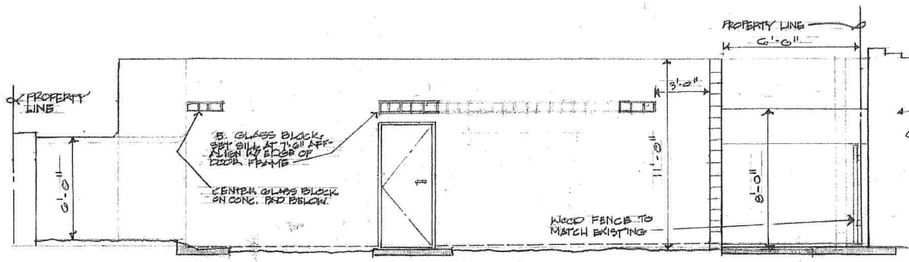

GARAGE - NORTH ELEVATION
SCALE: 1/4" = 1'-0"

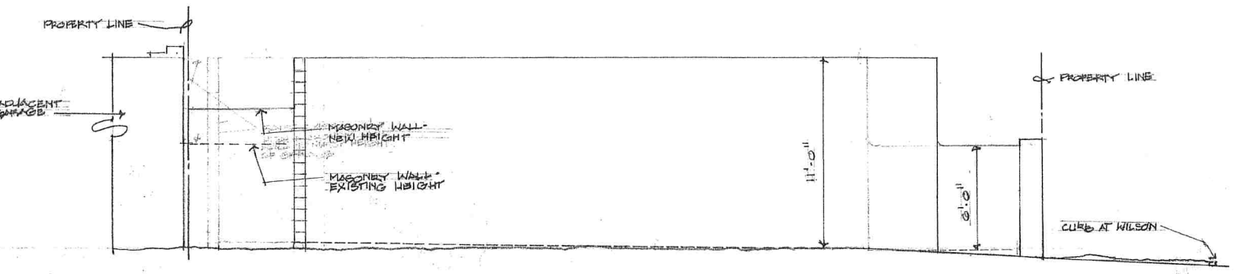

GARAGE - SOUTH ELEVATION
SCALE: 1/4" = 1'-0"

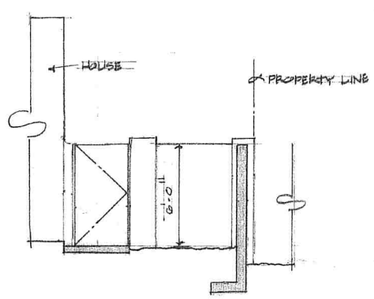

YARD WALL - SOUTH ELEVATION
SCALE: 1/4" = 1'-0"

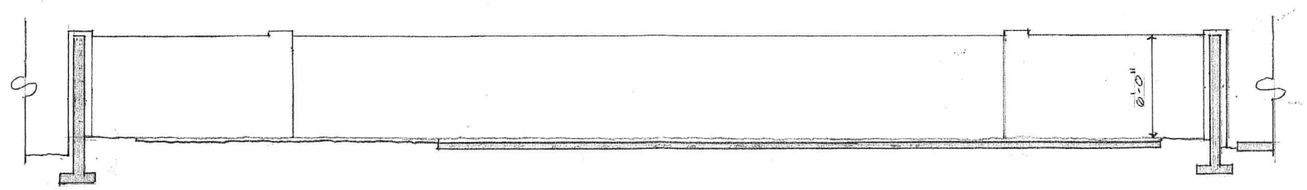

YARD WALL - WEST ELEVATION
SCALE: 1/4" = 1'-0"

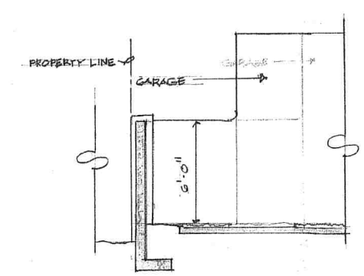

YARD WALL - NORTH ELEVATION
SCALE: 1/4" = 1'-0"

20 FEBRUARY 2019