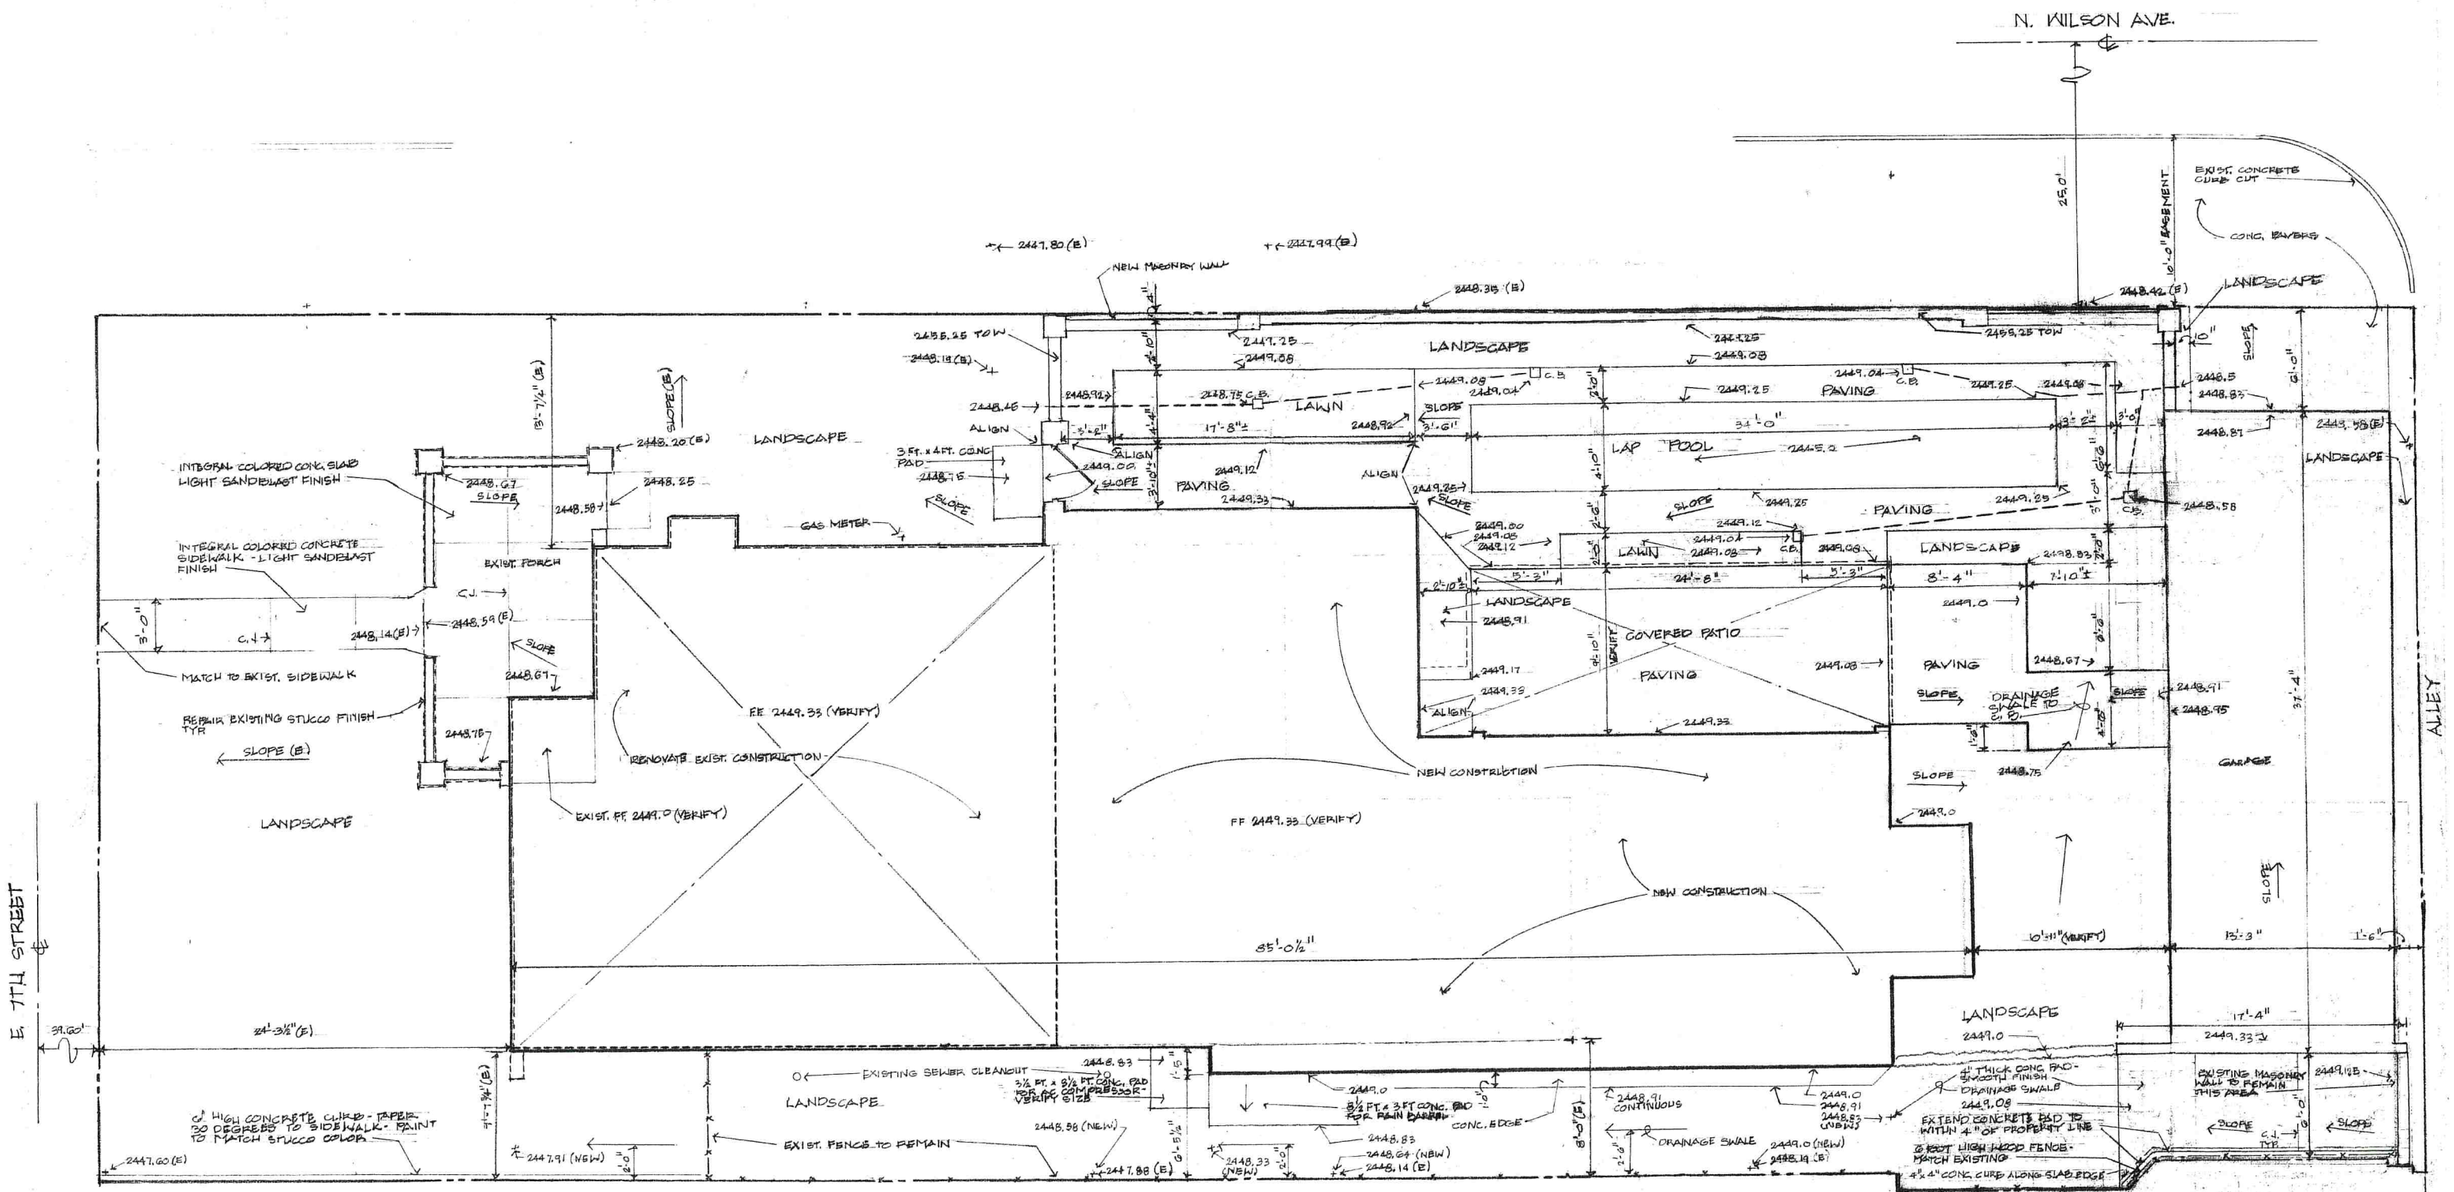

SITE DEVELOPMENT PLAN

SCALE: 1/4" = 1'-0"

3 DECEMBER 2018
REVISED: 26 FEBRUARY 2019
29 MAY 2019

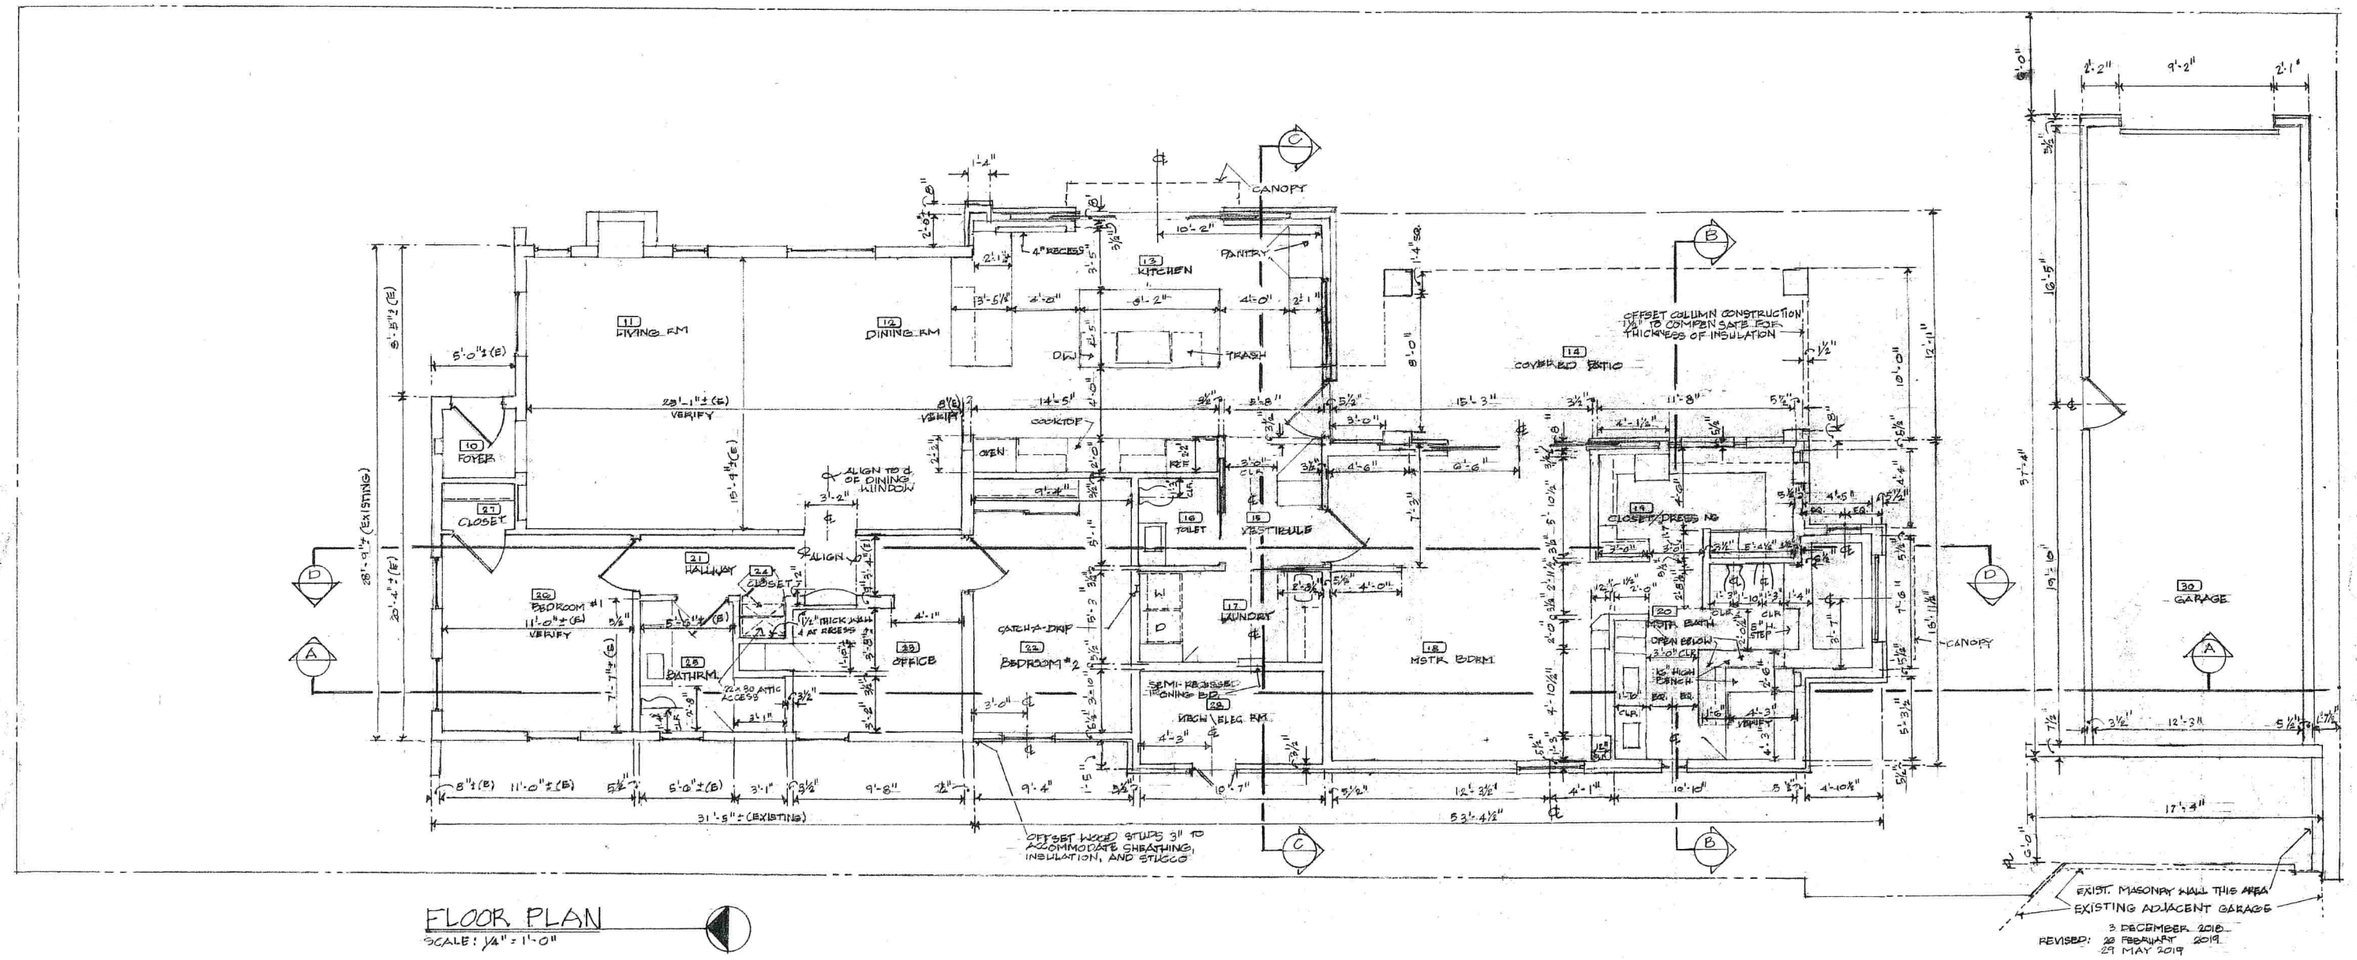

FLOOR PLAN

SCALE: 1/4" = 1'-0"

3 DECEMBER 2018
REVISED: 22 FEBRUARY 2019
29 MAY 2019

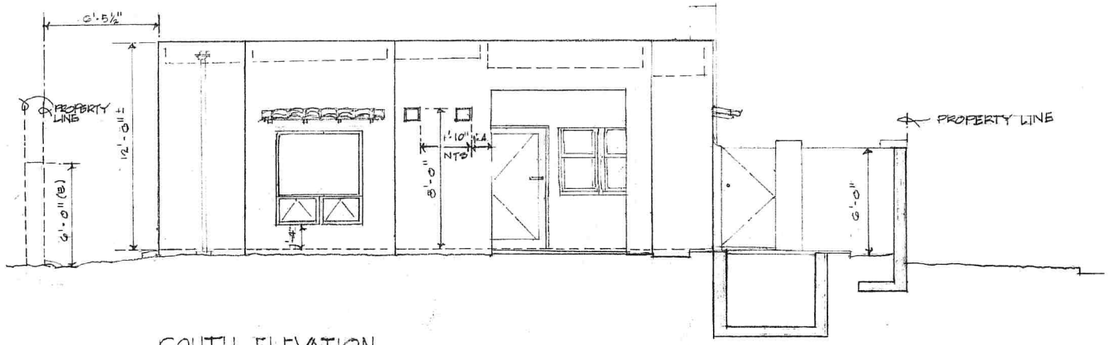

SOUTH ELEVATION
SCALE: ½" = 1'-0"

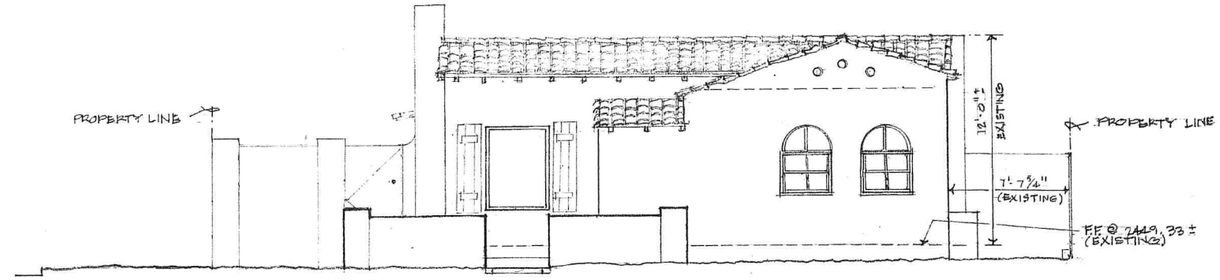

NORTH ELEVATION
SCALE: ½" = 1'-0"

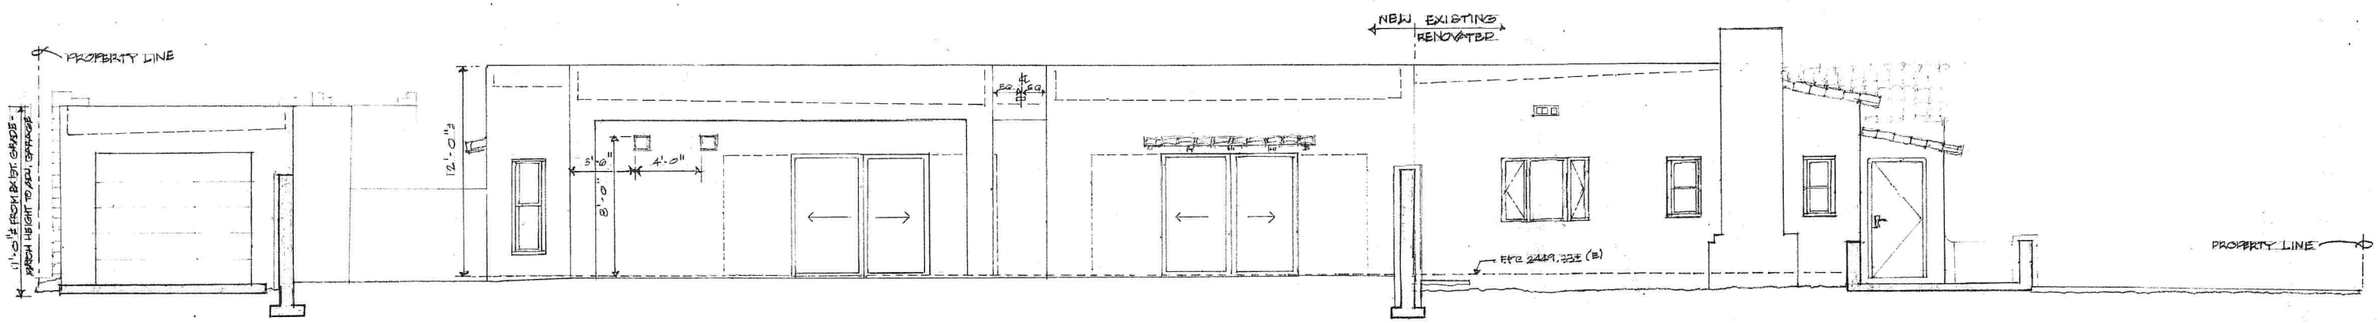

EAST ELEVATION
SCALE: 1"=1'-0"

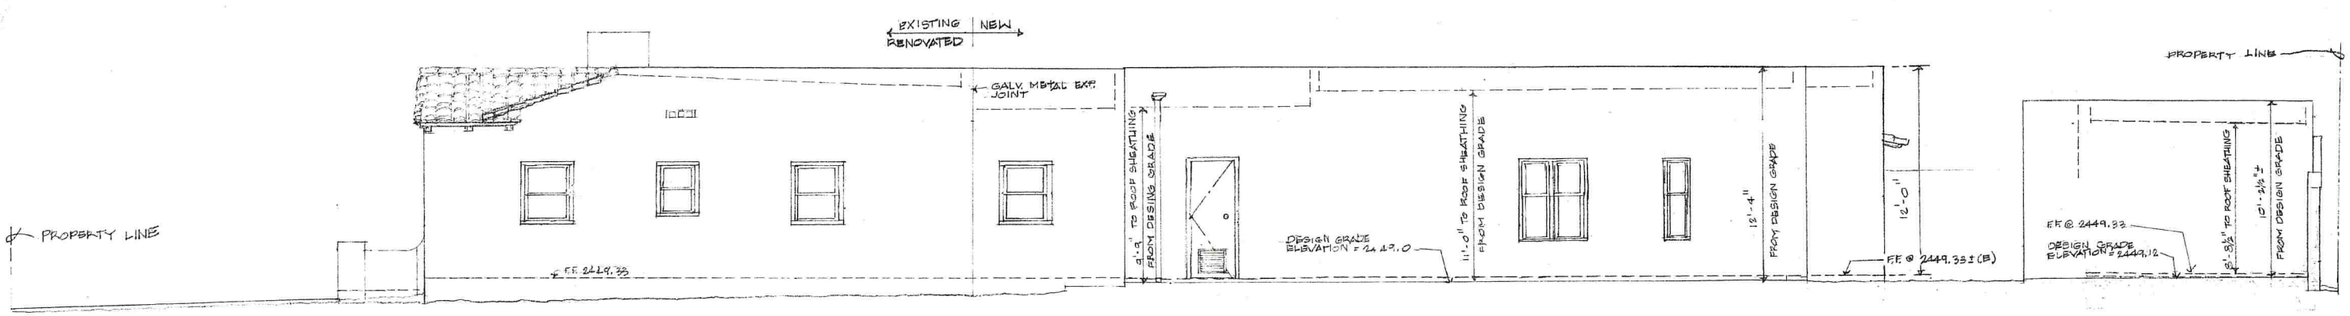

WEST ELEVATION
SCALE: 1"=1'-0"

3 DECEMBER 2018
REVISED: 22 FEBRUARY 2019
29 MAY 2019

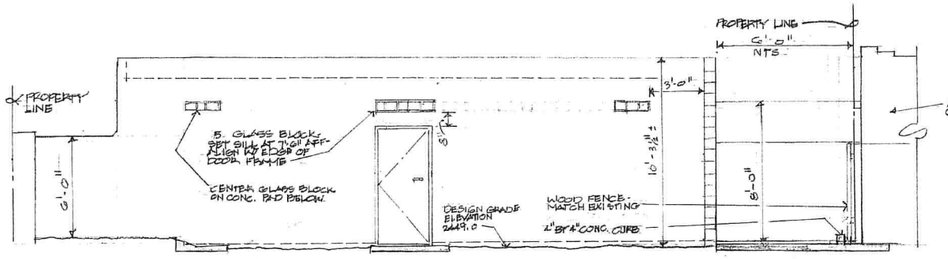

GARAGE - NORTH ELEVATION
SCALE: 1/4" = 1'-0"

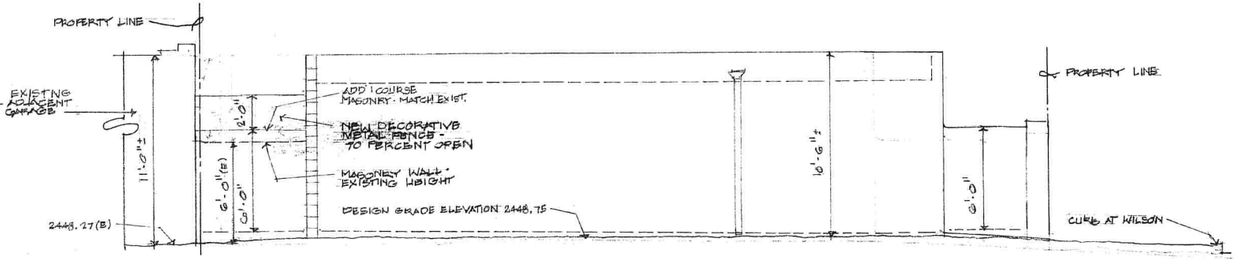

GARAGE - SOUTH ELEVATION
SCALE: 1/4" = 1'-0"

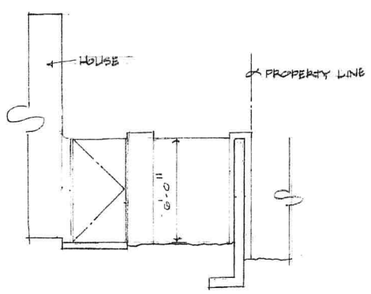

YARD WALL - SOUTH ELEVATION
SCALE: 1/4" = 1'-0"

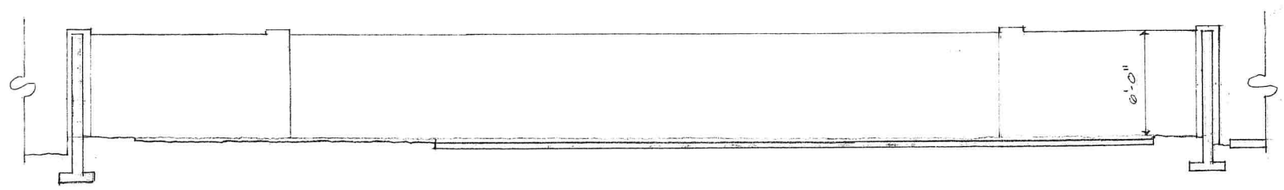

YARD WALL - WEST ELEVATION
SCALE: 1/4" = 1'-0"

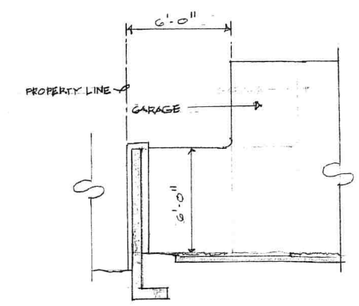

YARD WALL - NORTH ELEVATION
SCALE: 1/4" = 1'-0"

20 FEBRUARY 2019
REVISED: 29 MAY 2019

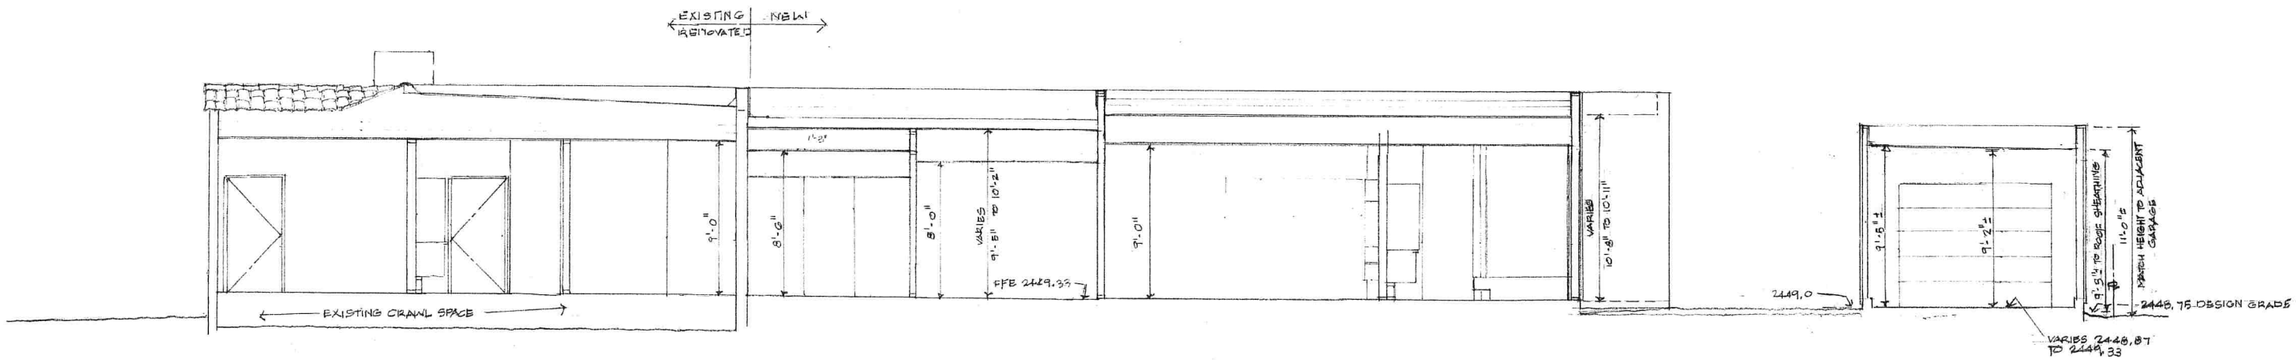

SECTION A·A
SCALE: 1/4" = 1'-0"

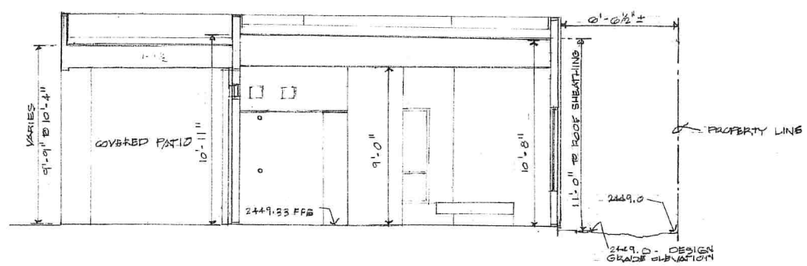

SECTION B·B
SCALE: 1/4" = 1'-0"

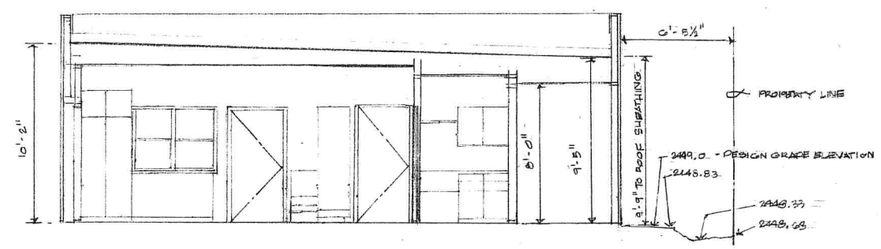

SECTION C·C
SCALE: 1/4" = 1'-0"

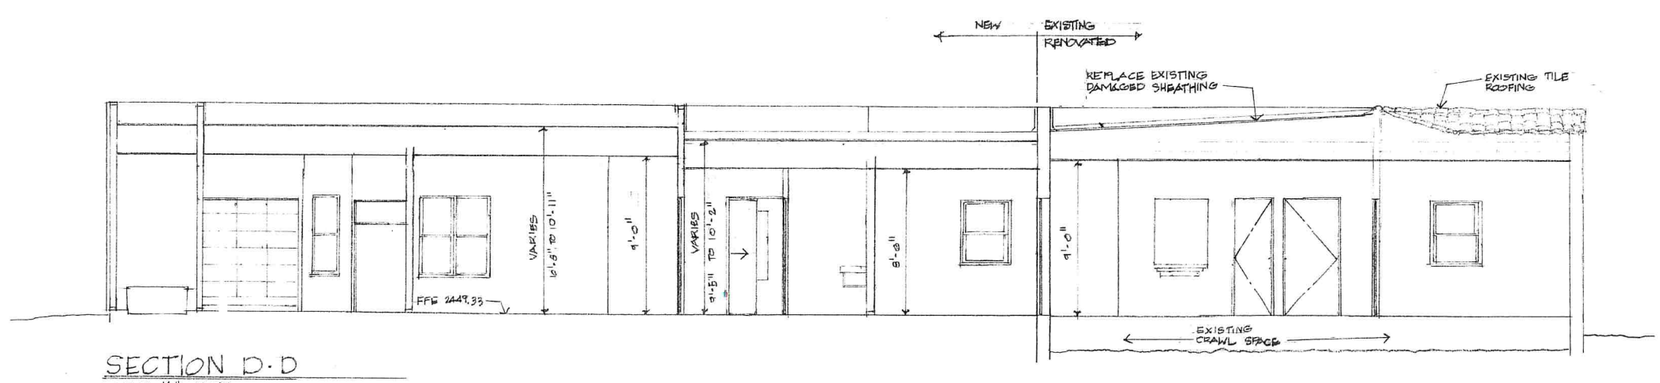

SECTION D·D
SCALE: 1/4" = 1'-0"

29 MAY 2019