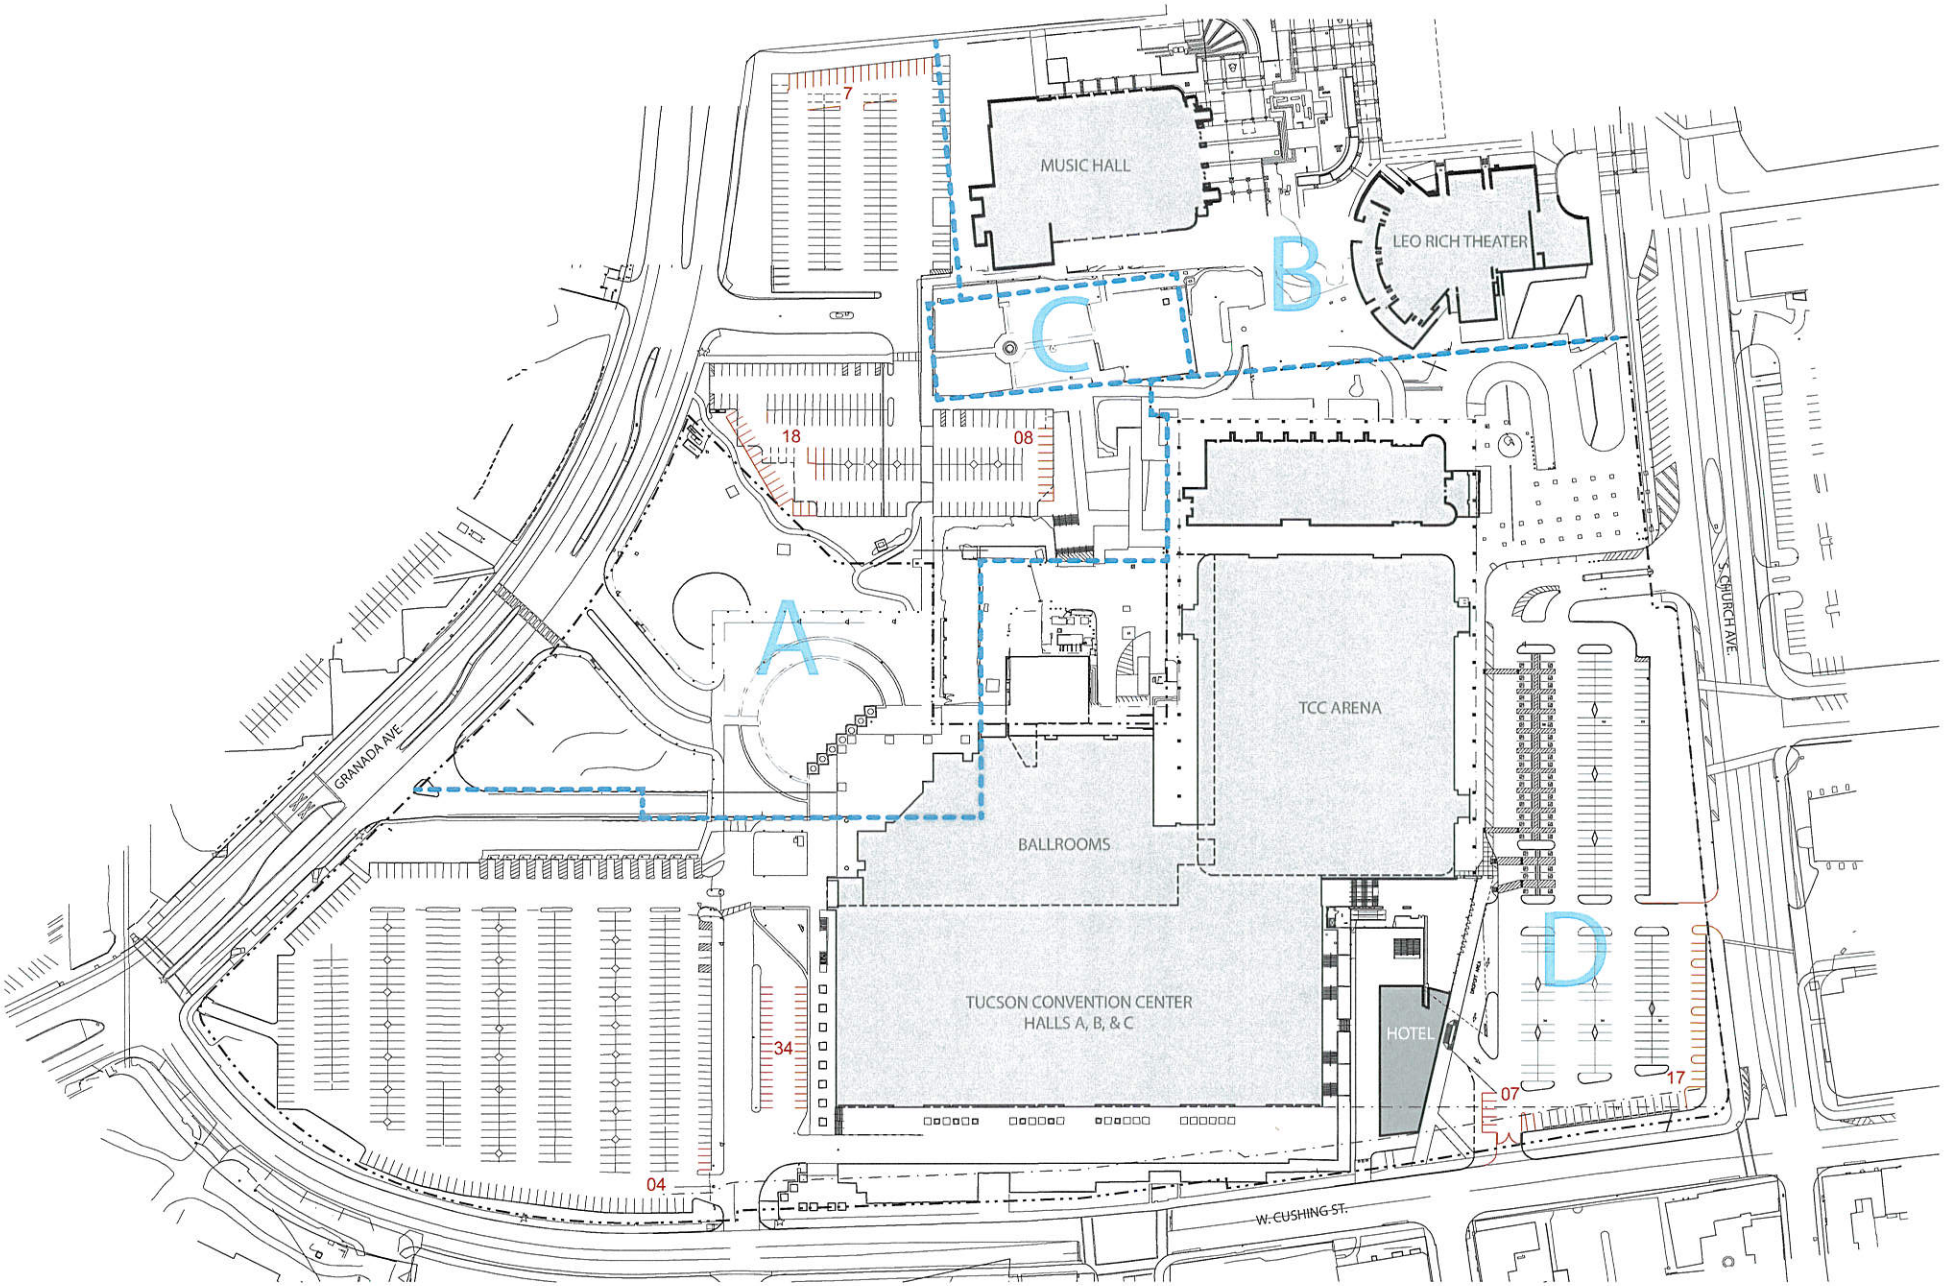

1 x1.1 **Overall site plan**
1" = 60'

north