FENCE DEMOLITION AND REBUILD 378 MEYER

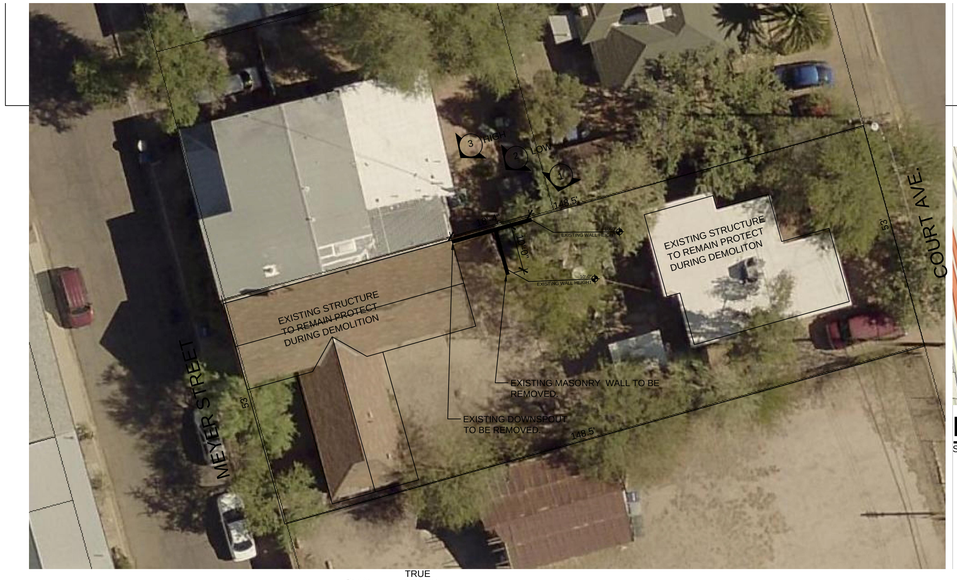

C SITE PLAN
SCALE: 1/16"=1'-0"

378 North Meyer
TUCSON, ARIZONA 85701

LOCATION PLAN
SCALE: N.T.S.

3 PHOTO VIEW 3

2 PHOTO VIEW 2

1 PHOTO VIEW 1

378 North Meyer
TUCSON, ARIZONA 85701

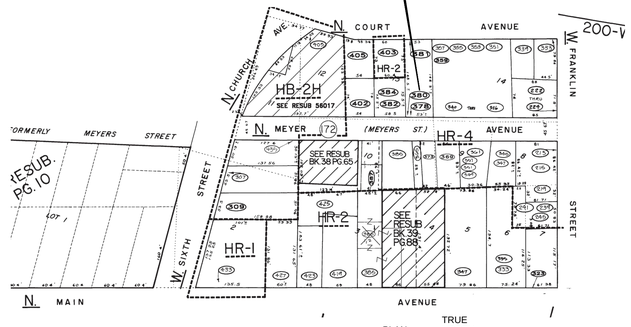

ASSESSOR'S MAP
SCALE: N.T.S.

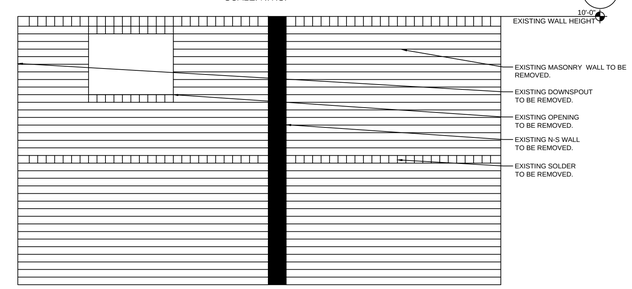

6 ELEVATION OF E-W WALL TO BE DEMOLISHED
SCALE: 3/8"=1'-0"

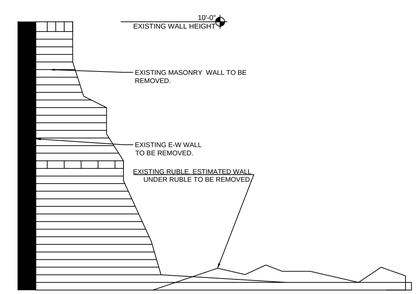

5 ELEVATION OF N-S WALL TO BE DEMOLISHED
SCALE: 3/8"=1'-0"

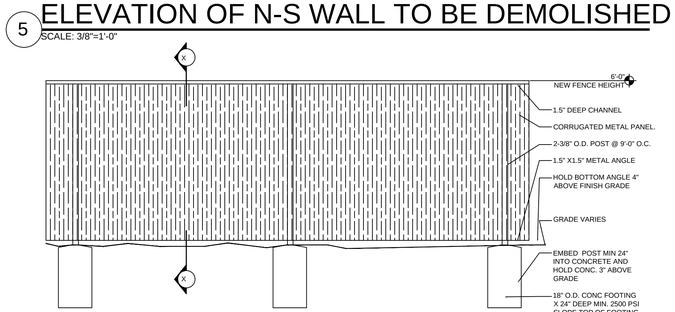

4 ELEVATION NEW FENCE
SCALE: 3/8"=1'-0"

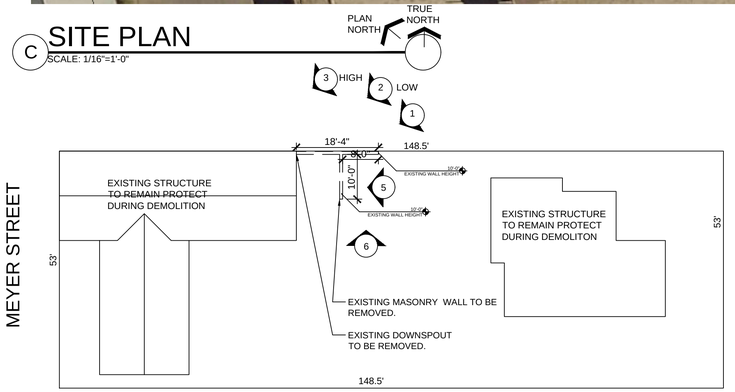

B DEMOLITION PLAN
SCALE: 1/16"=1'-0"

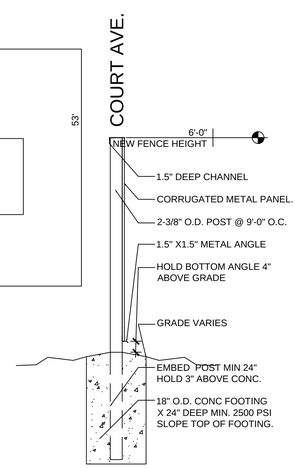

X NEW FENCE SECTION
SCALE:1/2"=1'-0"

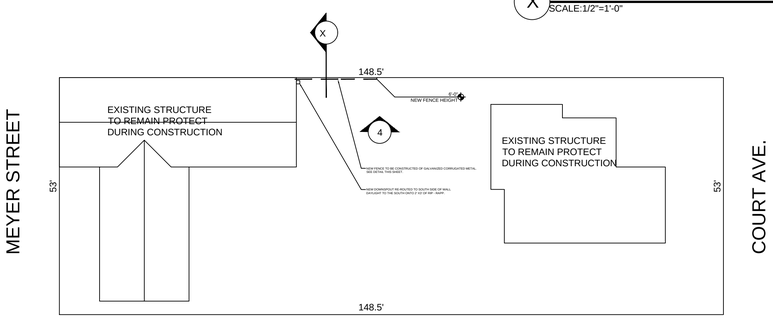

A NEW FENCE PLAN
SCALE:1/16"=1'-0"

Joel Kramer, RA

	XX-XX-XX	OWNER REVISIONS
△		
△		
△		

ISSUES AND REVISIONS

FENCE DEMOLISH AND REBUILD
378 North Meyer
FOR ABIGAL AND BERNADETTE ROSENBERG
TUCSON, ARIZONA 85701

REGISTERED ARCHITECT CERTIFICATE NO. 15681 4-11-20 ARIZONA U.S.A.
Joel Kramer, R.A.
15681 NORTH EQUESTRIAN
EXPIRES 3/31/23 TUCSON, AZ 85739
520.505.2226

Sheet Title: TITLESHEET
Issue Date: 8-20-20
Drawn By: JK
Sheet Number: T-1 1-OF-1