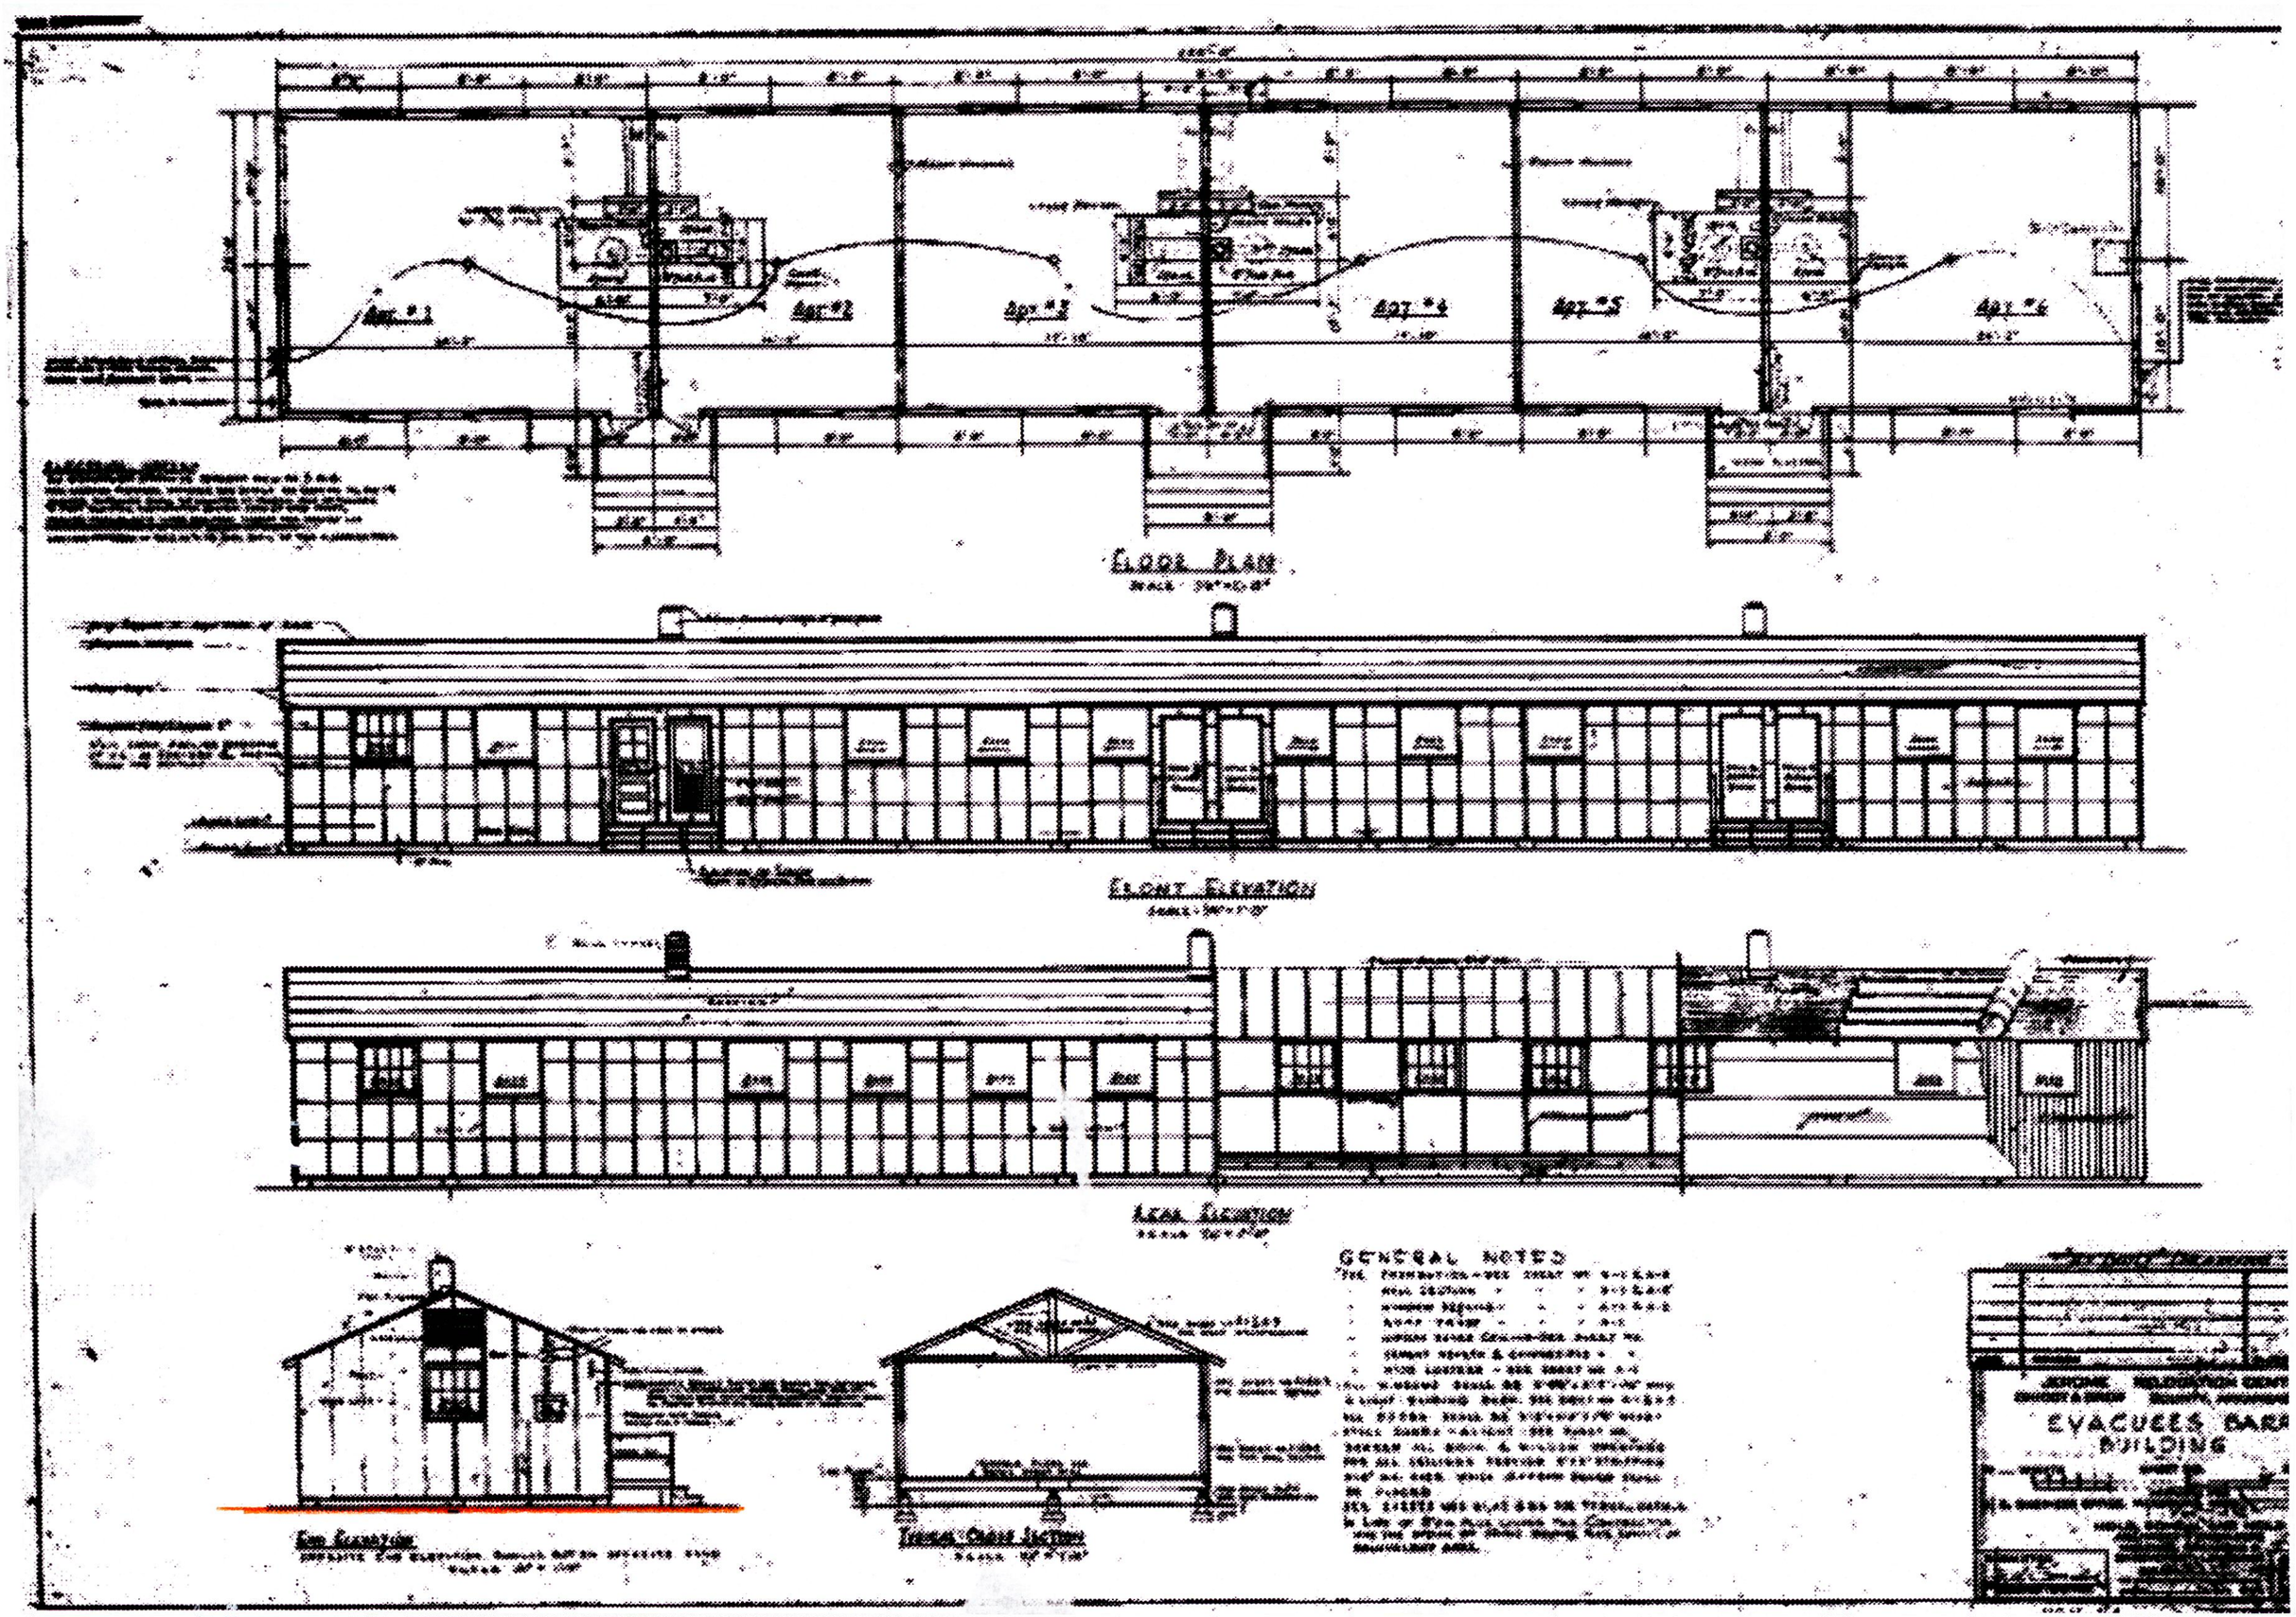
FLOOR PLAN
FRONT ELEVATION
REAR ELEVATION
GENERAL NOTES
EVACUEES BARR
BUILDING