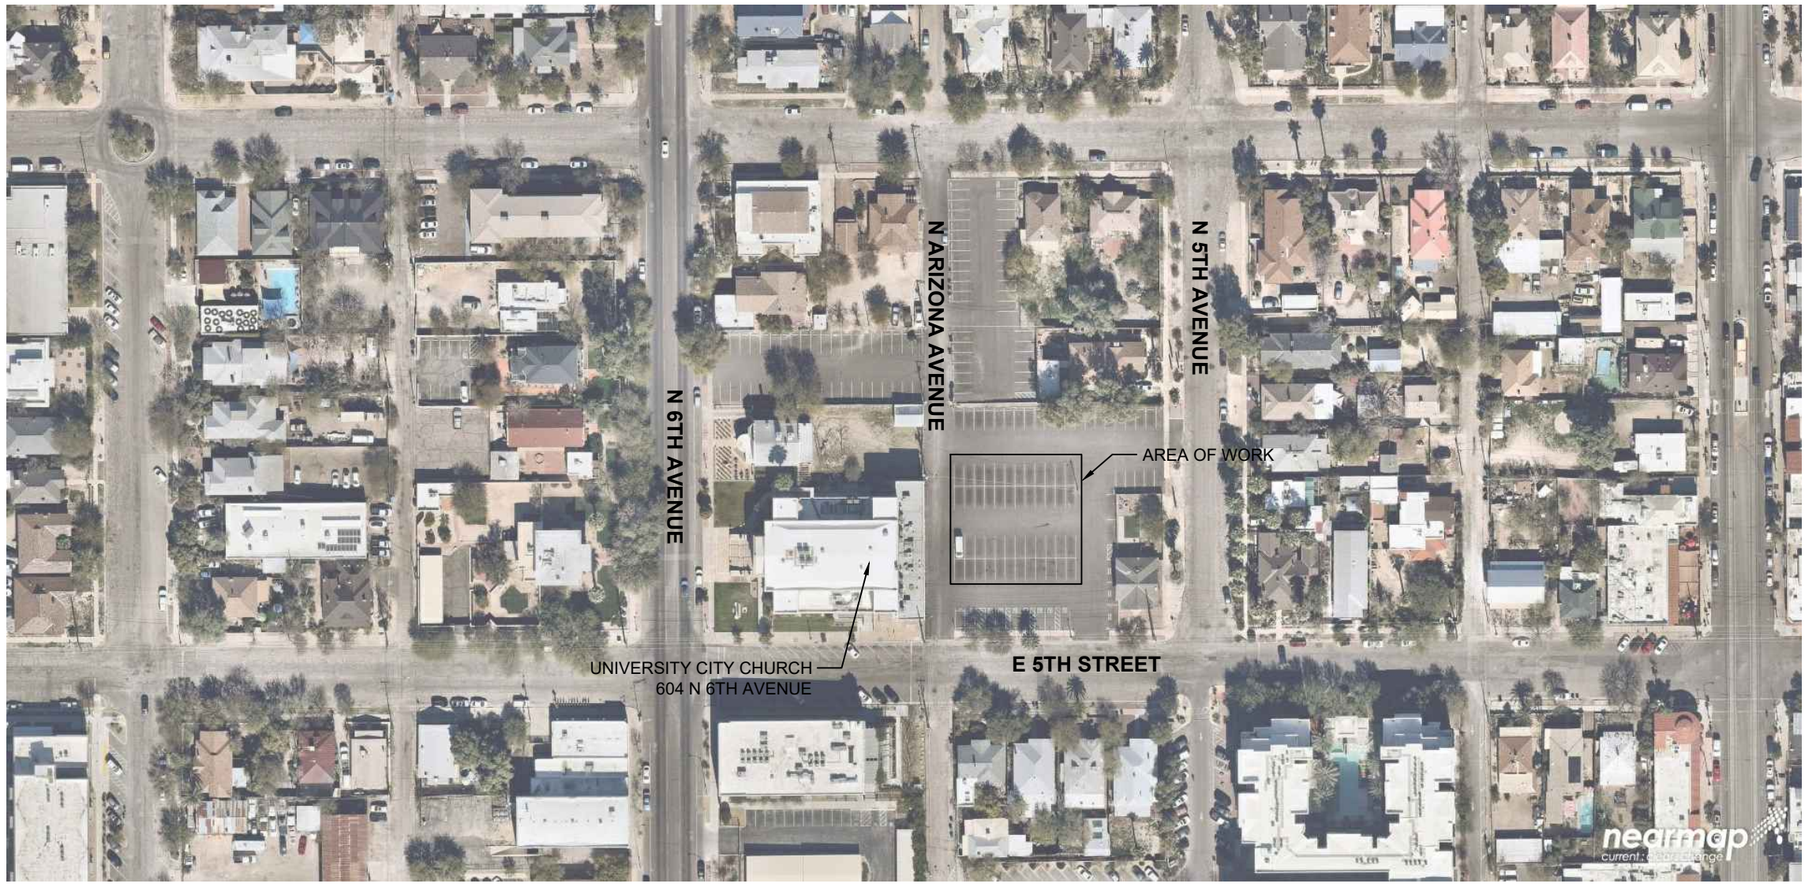

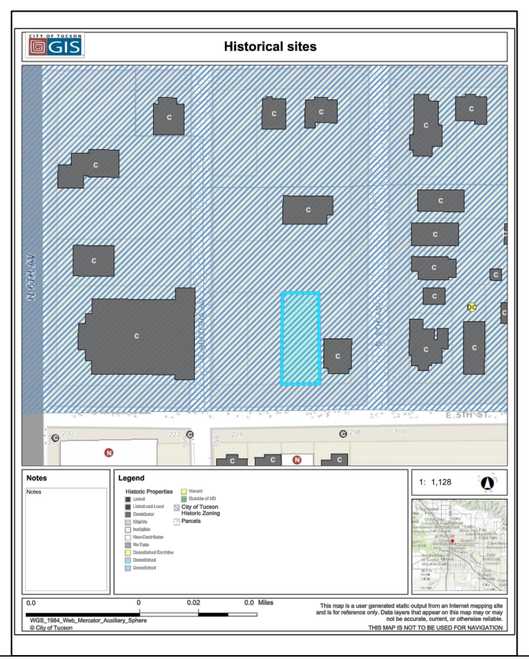

N

SOLARGAIN

702 E. 17TH STREET
TUCSON, AZ 85719
P 520.822.8277

SOLAR GAIN LLC.
LICENSE NO. AZROC 275942 C-11
AZROC 275941 R-11
AZROC 320592 A

Signature Dated

ENGINEERING STAMP:

PROJECT NAME: UNIVERSITY CITY CHURCH

PARCELS: 117-040-950,117-040-940, 117-040-930, 117-040-920

PROJECT ADDRESS: 604 N 6TH AVENUE TUCSON, AZ 85705

Revision	Description	Date
0.1	INTERNAL REVIEW	5/27/20
1.0	INITIAL SUBMITTAL	X/XX/20

HPZ PLAN AERIEL PHOTOS

Project Name	UNIVERSITY CITY CHURCH
Date	1/20/20
Drawn By	DB
Paper size	24x36

PV-3