CONCEPTUAL SITE PLAN

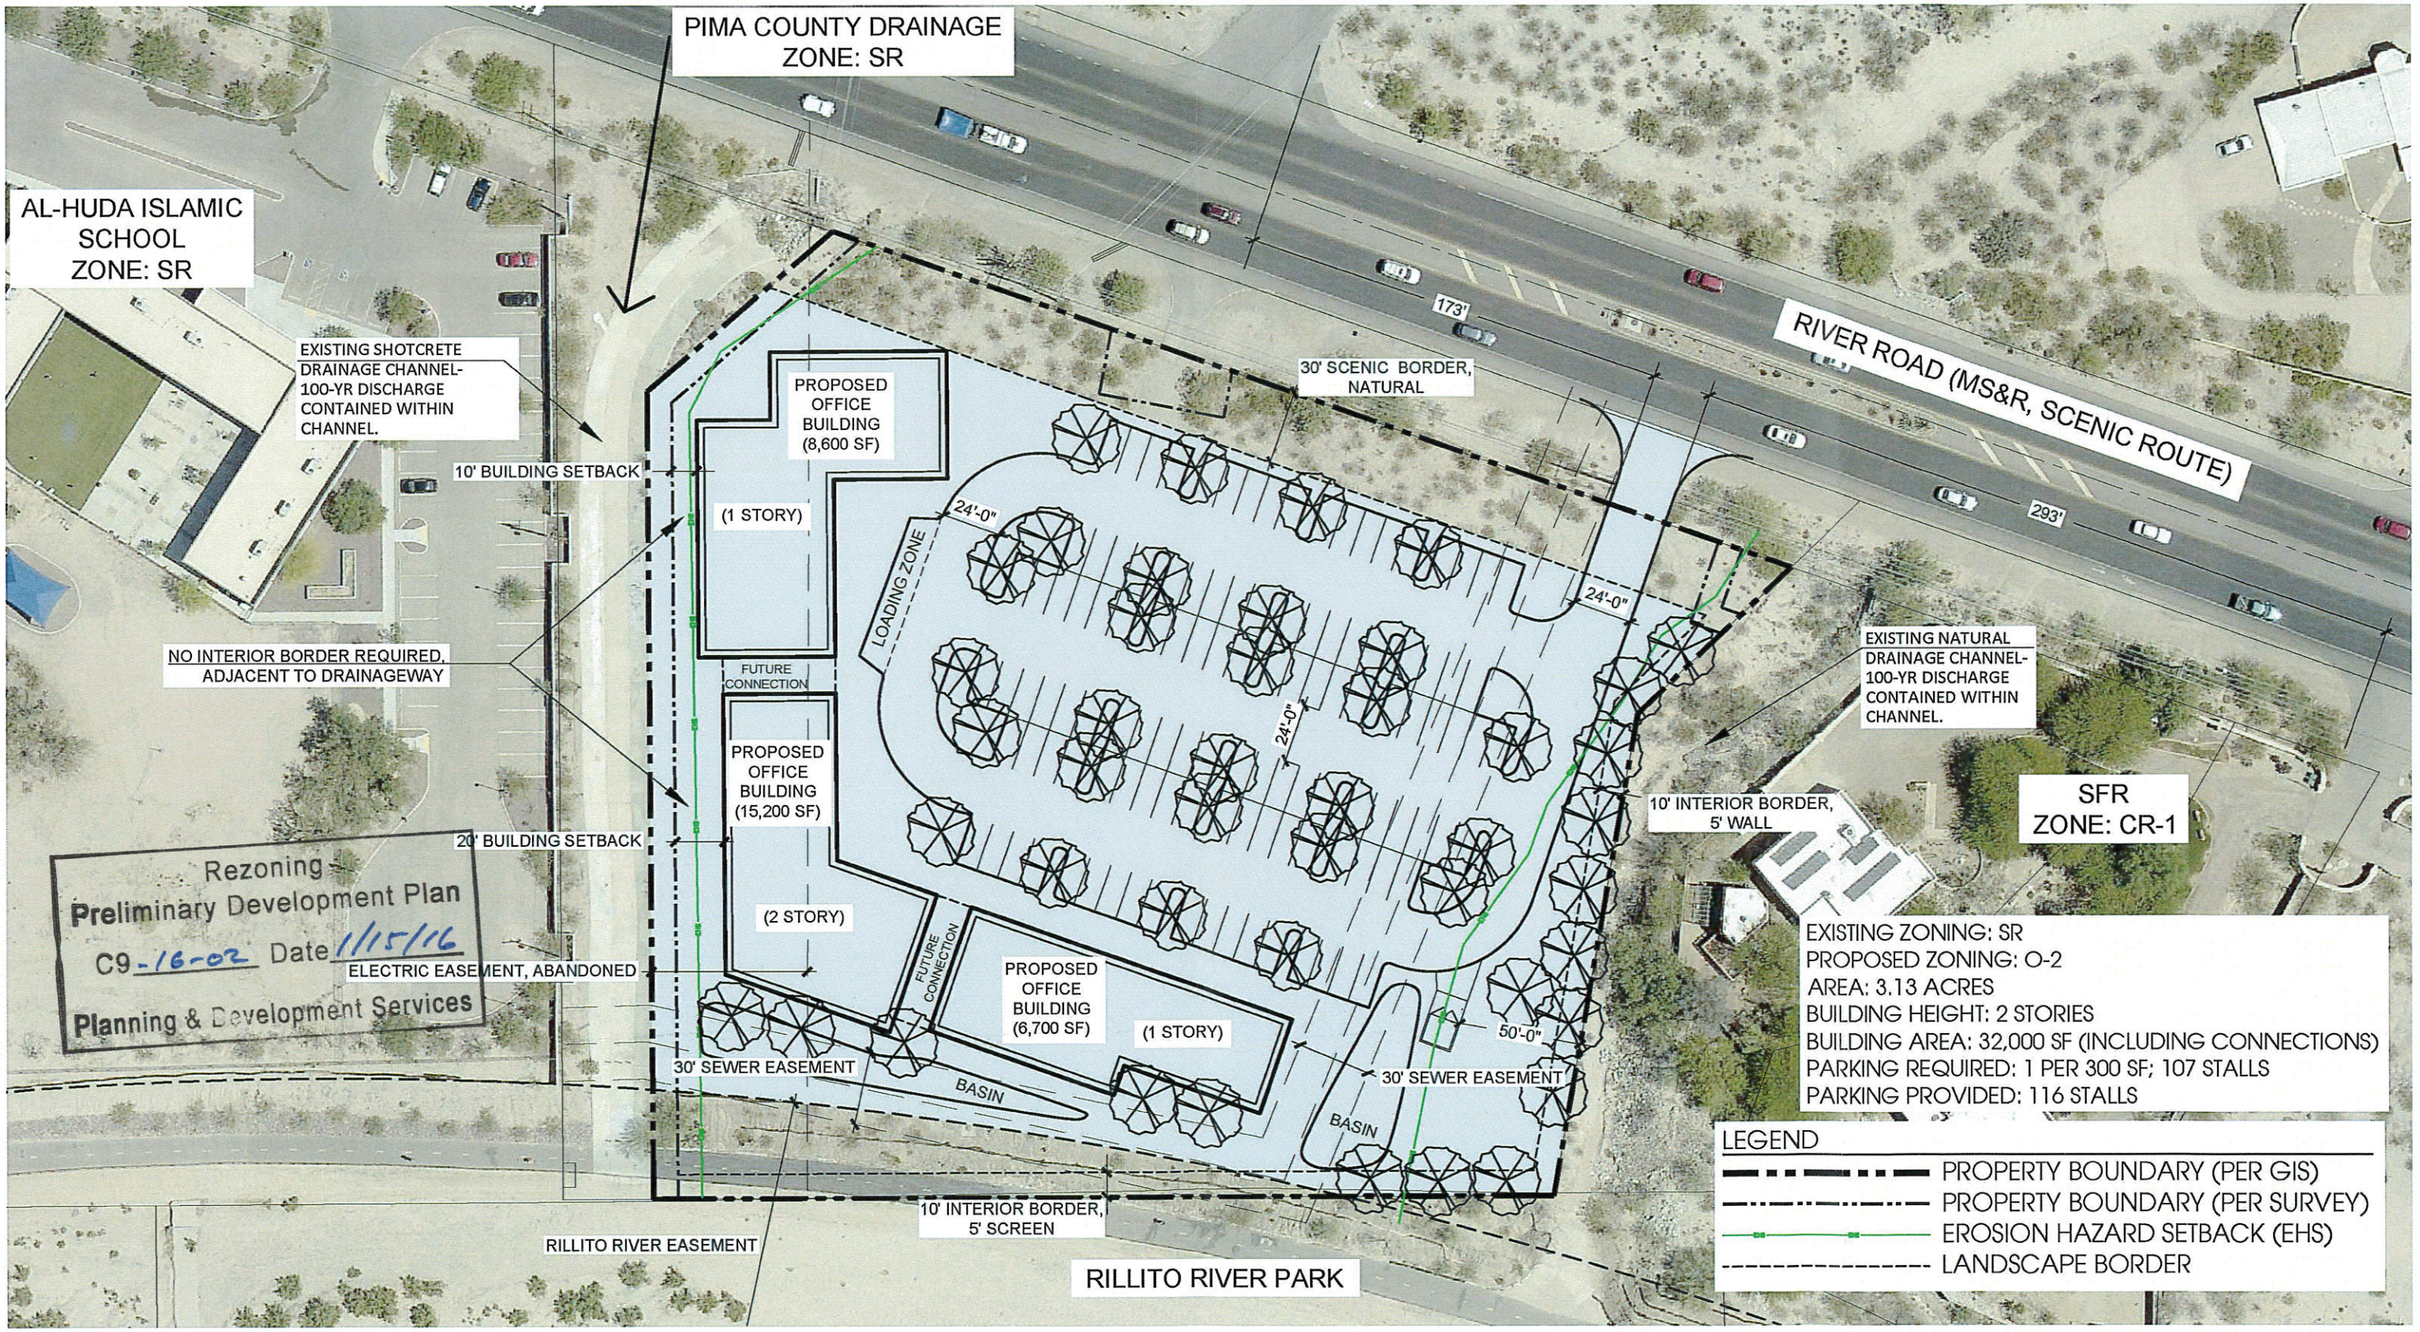

2850 EAST RIVER ROAD

0' 30' 60'
SCALE: 1"=60'-0"
NORTH
PROJECT: EPC-01 DATE: 01/07/15
FILE NAME: EPC01 SITE PLAN-H.DWG

THE PLANNING CENTER
a division of TPC Group, Inc.
110 S Church Ste 6320 Tucson AZ 85701