RTA
Regional Transportation Authority

BROADWAY BOULEVARD
EUCLID to COUNTRY CLUB

THE SEAL OF PIMA COUNTY ARIZONA

CITY OF TUCSON FOUNDED 1775

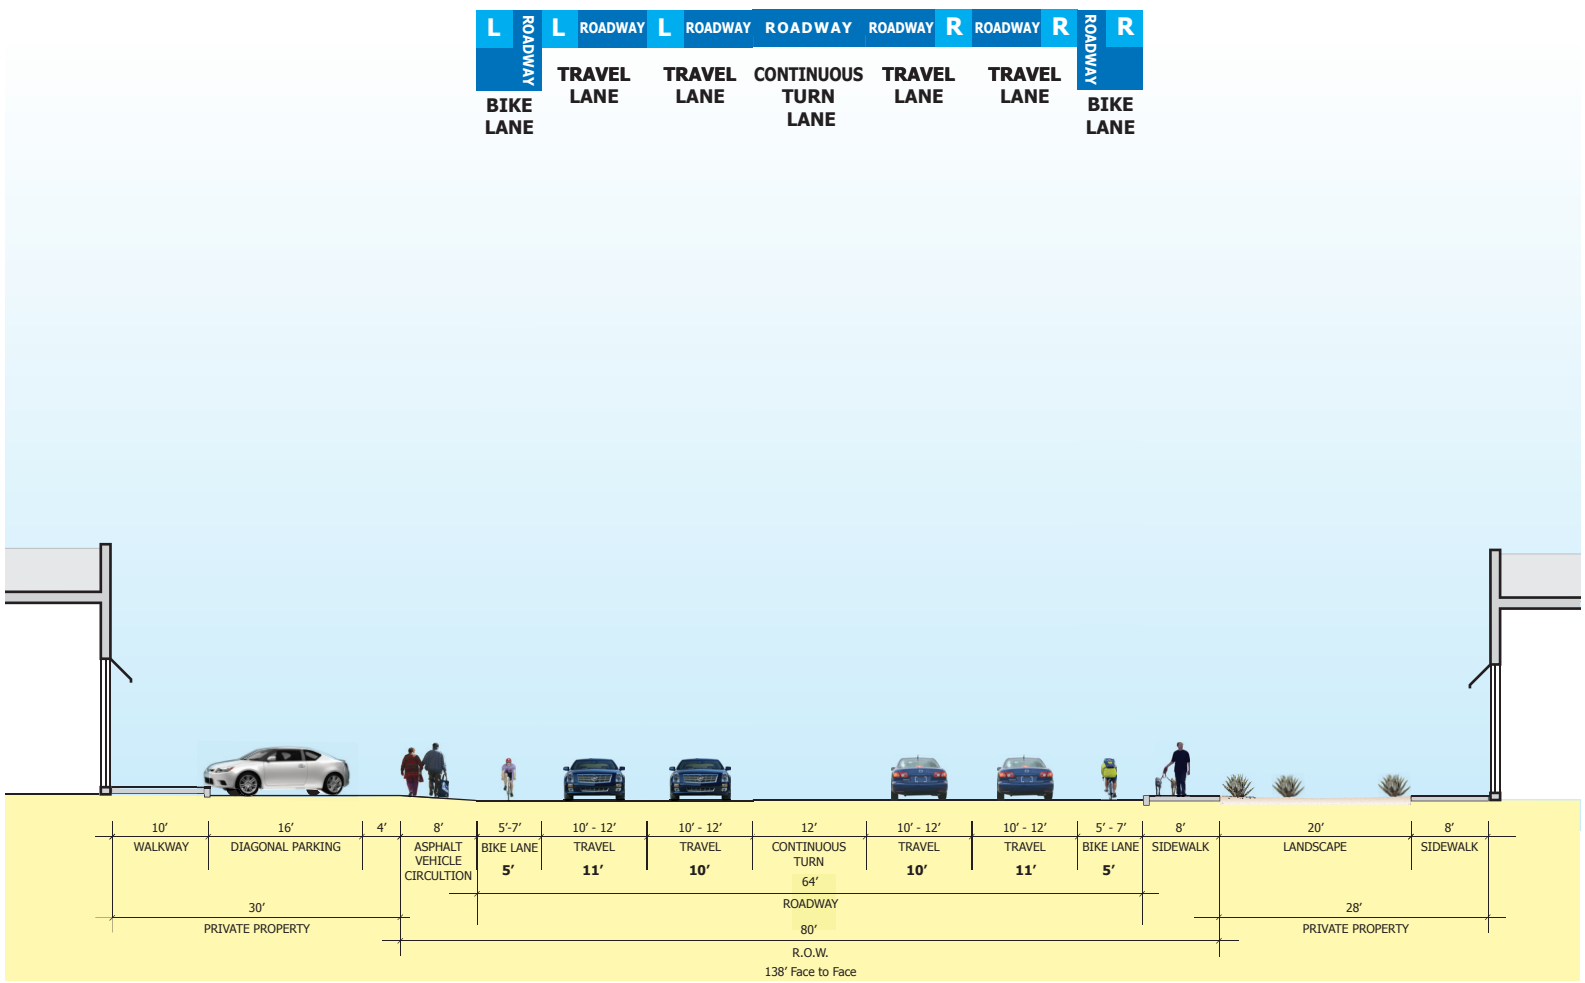

Existing Condition: 80′ Right-of-Way

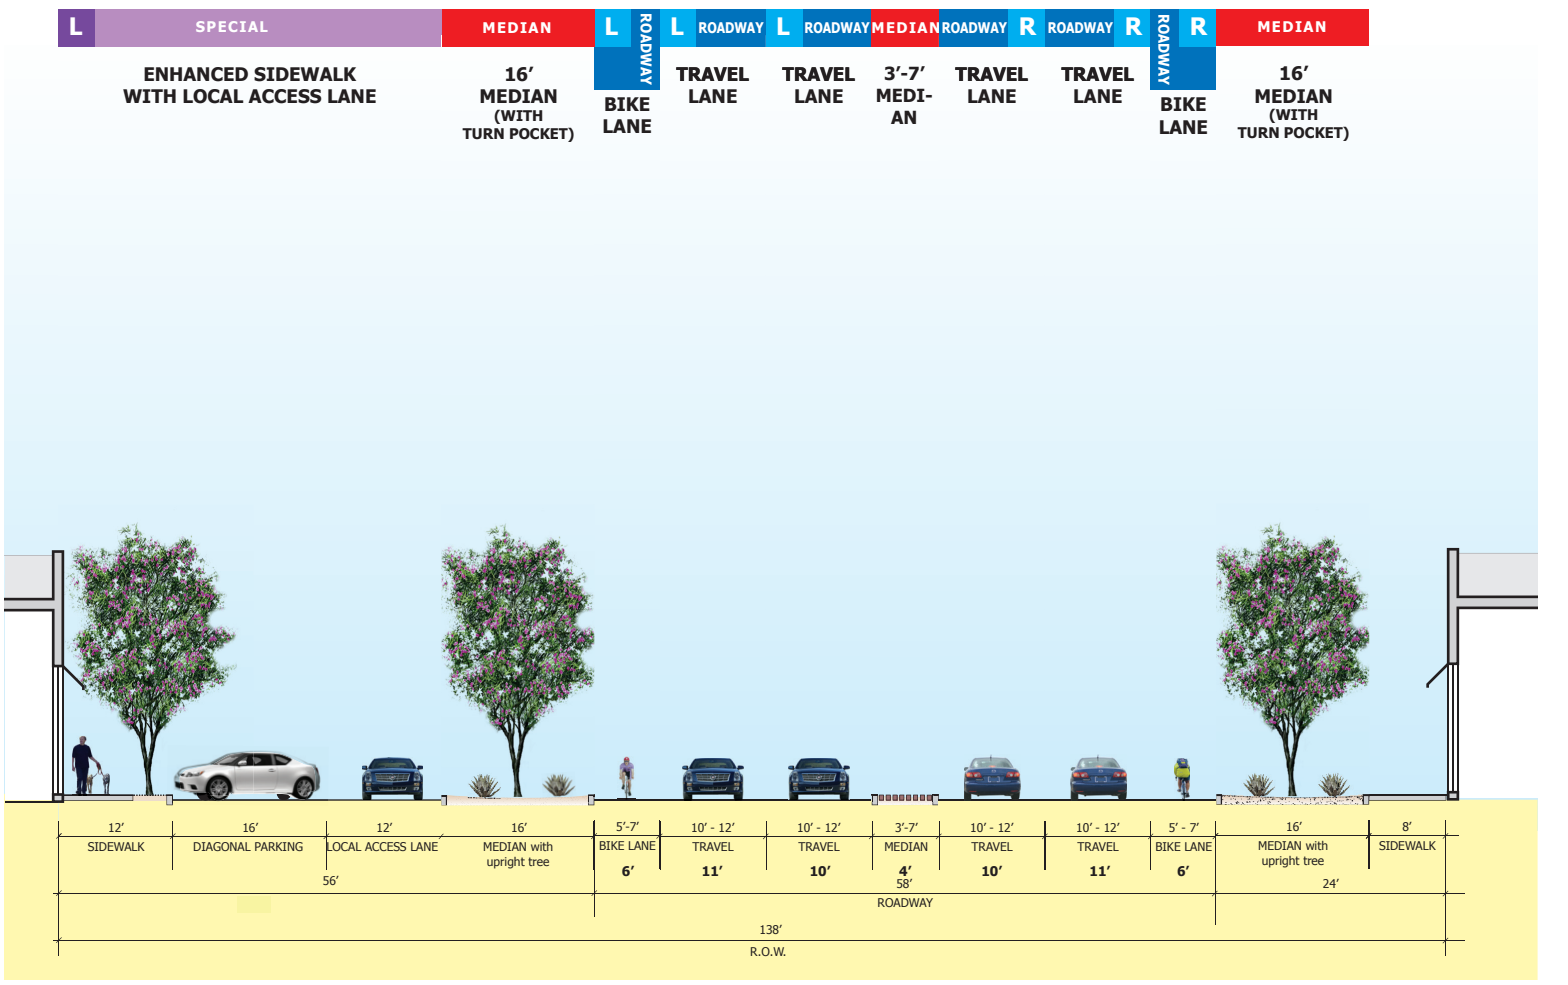

Option 4A: Modified 138′ Right-of-Way

East of Campbell Prototypical Sections

DRAFT Initial Cross Section Concepts

May 30, 2013

Regional Transportation Authority

BROADWAY BOULEVARD
EUCLID to COUNTRY CLUB

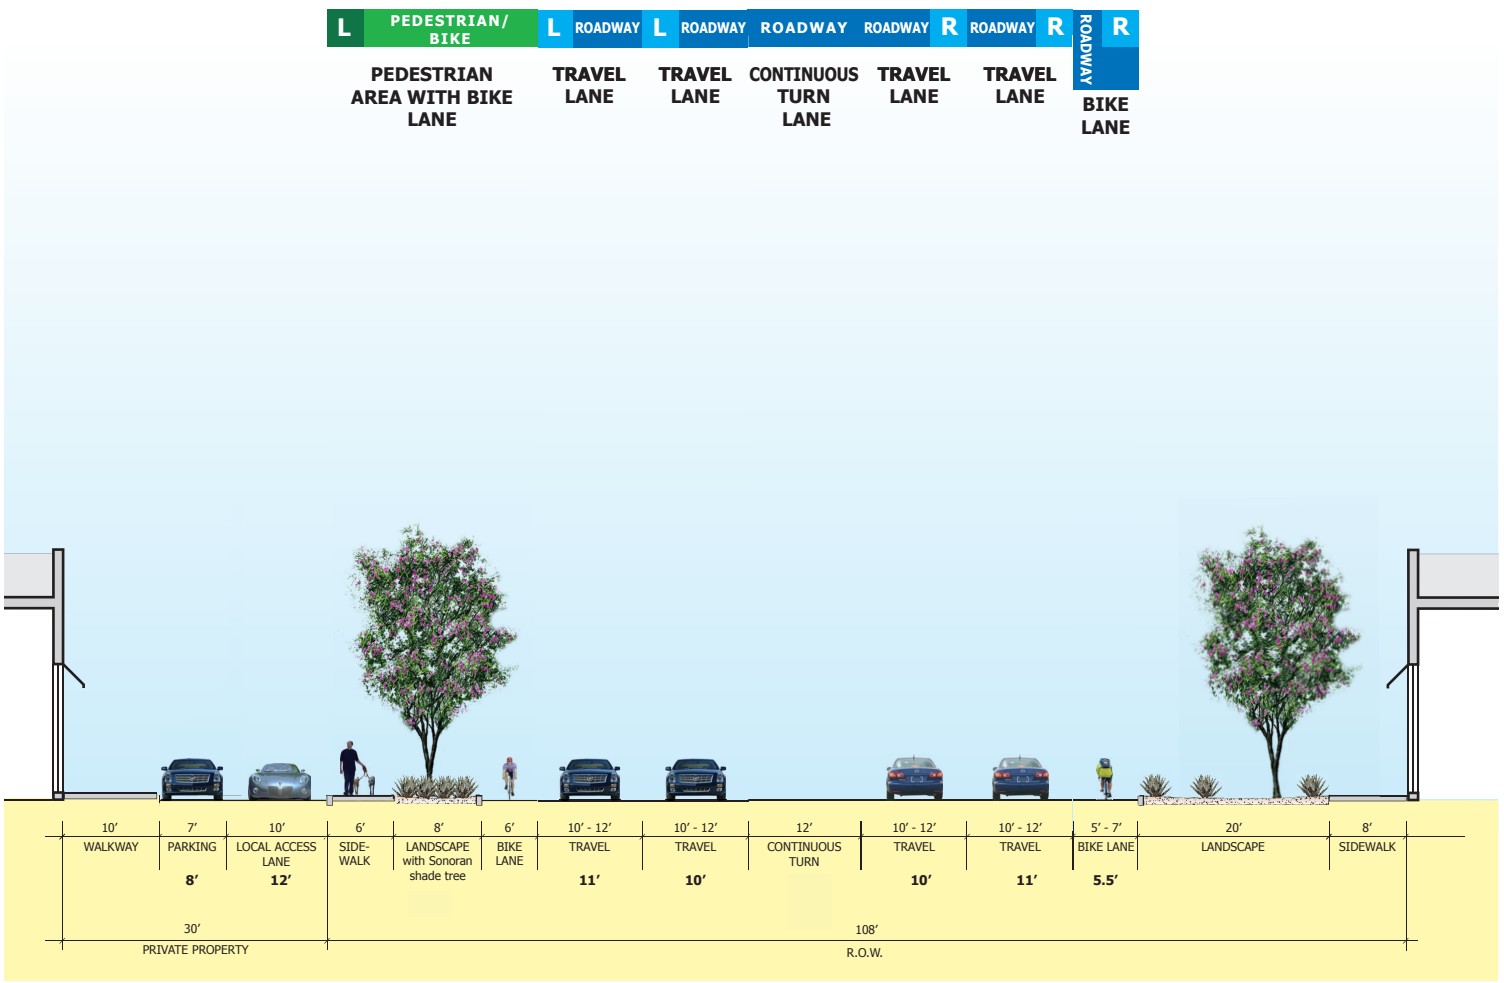

Option 4B: Modified 108′ Right-of-Way

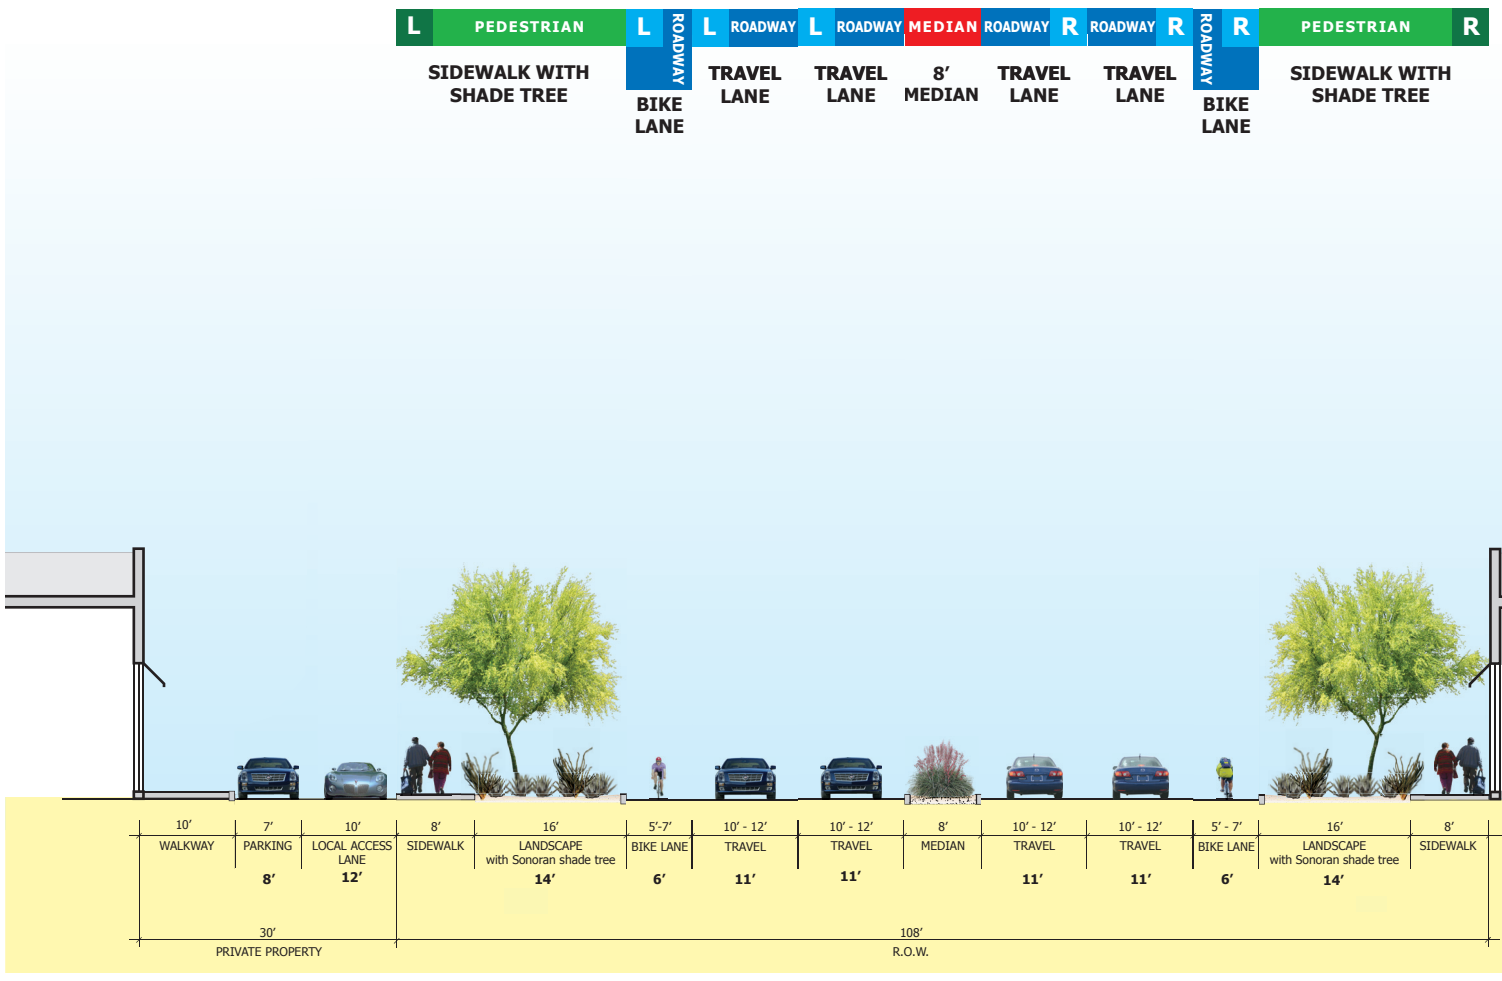

Option 4C: Modified 108′ Right-of-Way

East of Campbell Prototypical Sections

DRAFT Initial Cross Section Concepts

May 30, 2013

BROADWAY BOULEVARD
EUCLID to COUNTRY CLUB

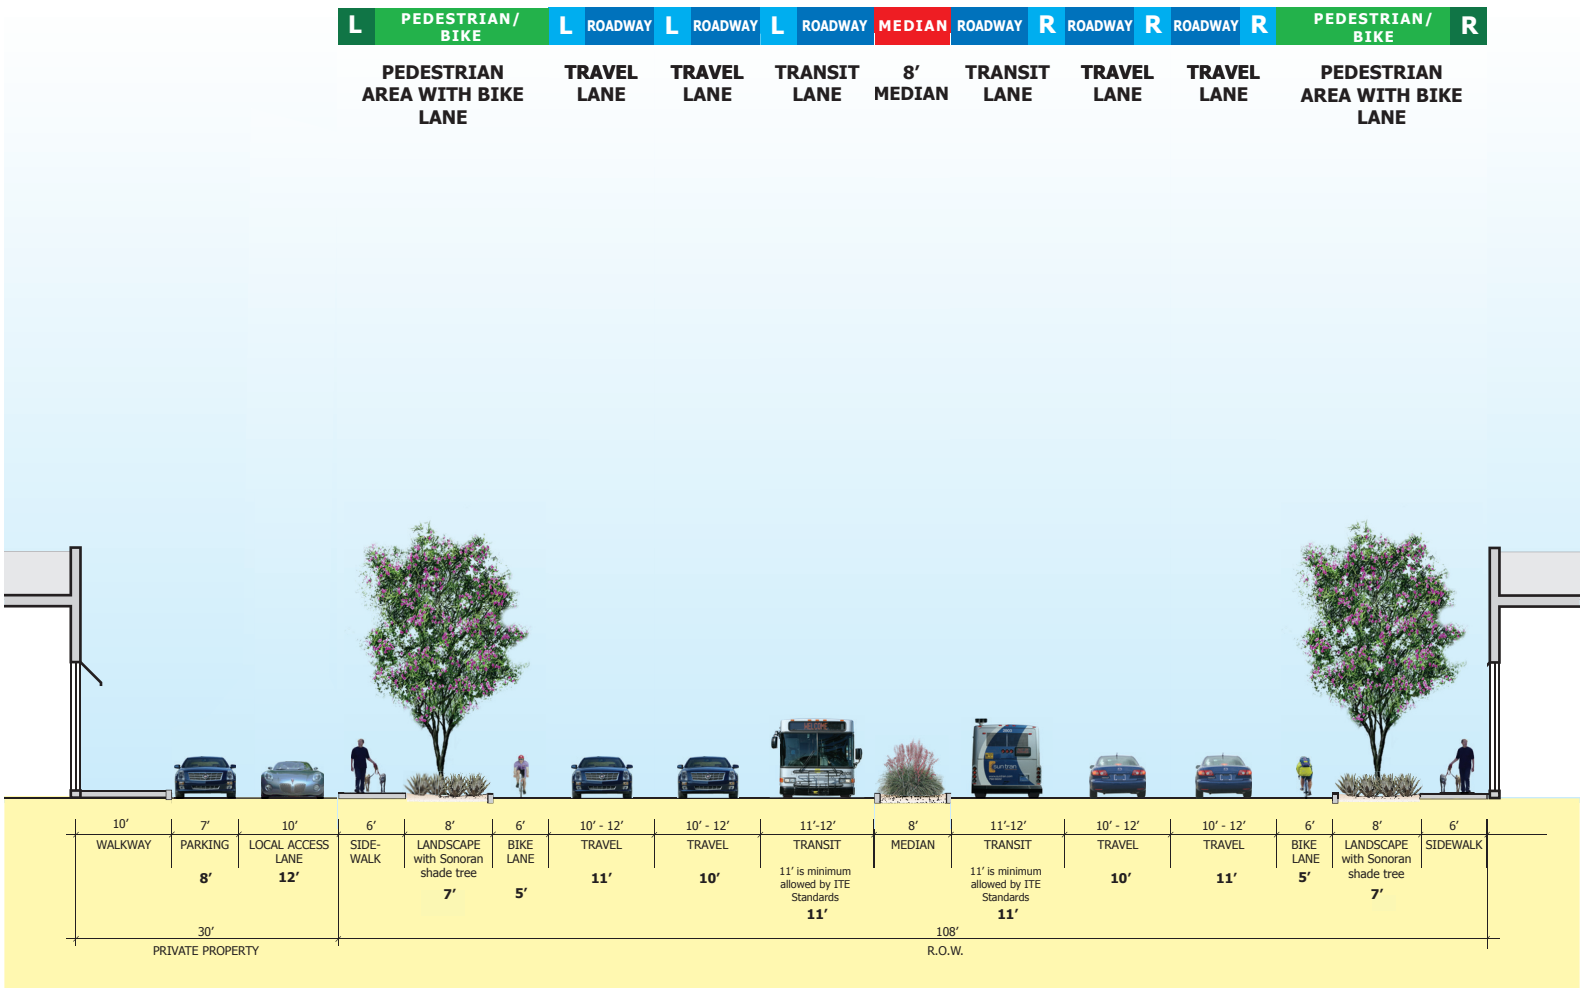

Option 4+T A: Modified 108' Right-of-Way

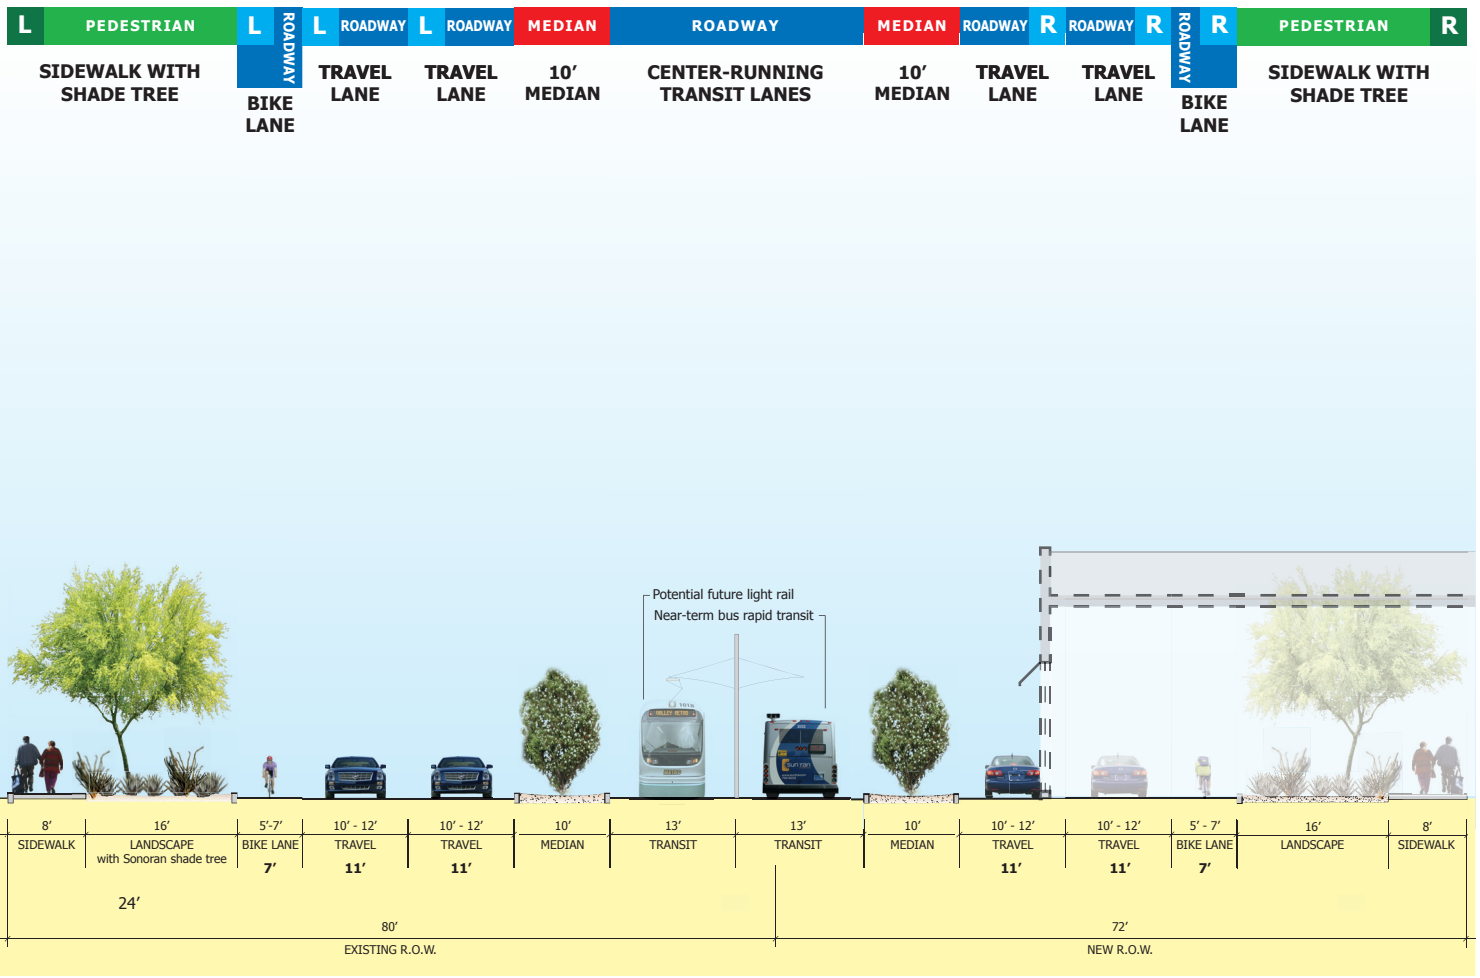

Option 4+T B: 152' Right-of-Way

East of Campbell Prototypical Sections

DRAFT Initial Cross Section Concepts

May 30, 2013

Regional Transportation Authority

BROADWAY BOULEVARD
EUCLID to COUNTRY CLUB

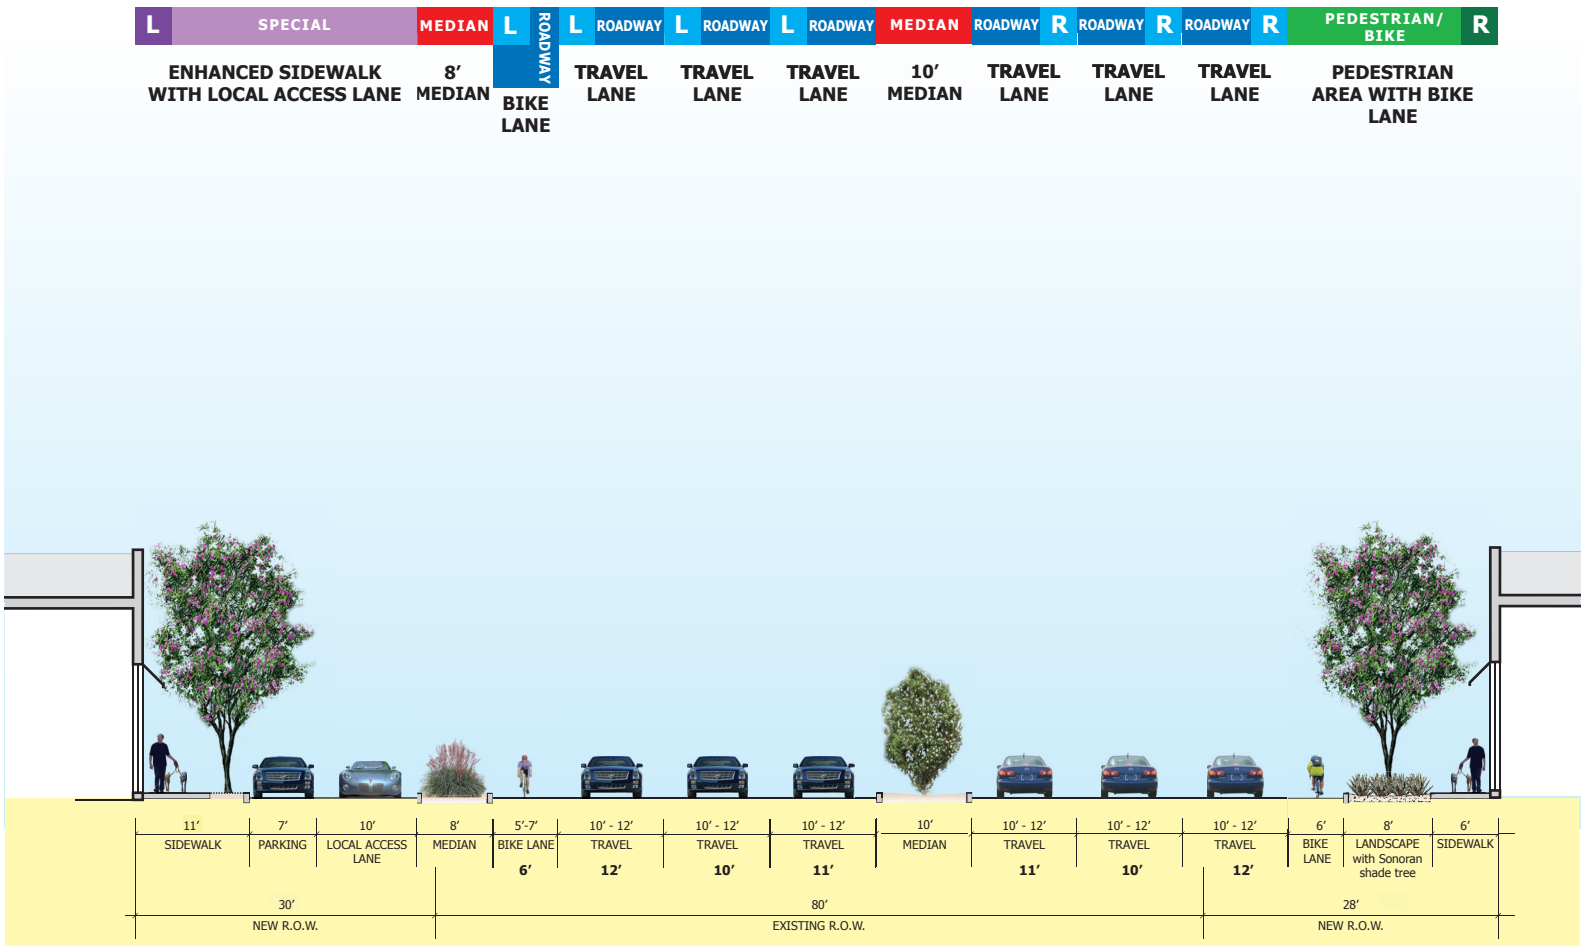

Option 6A: Modified 138′ Right-of-Way

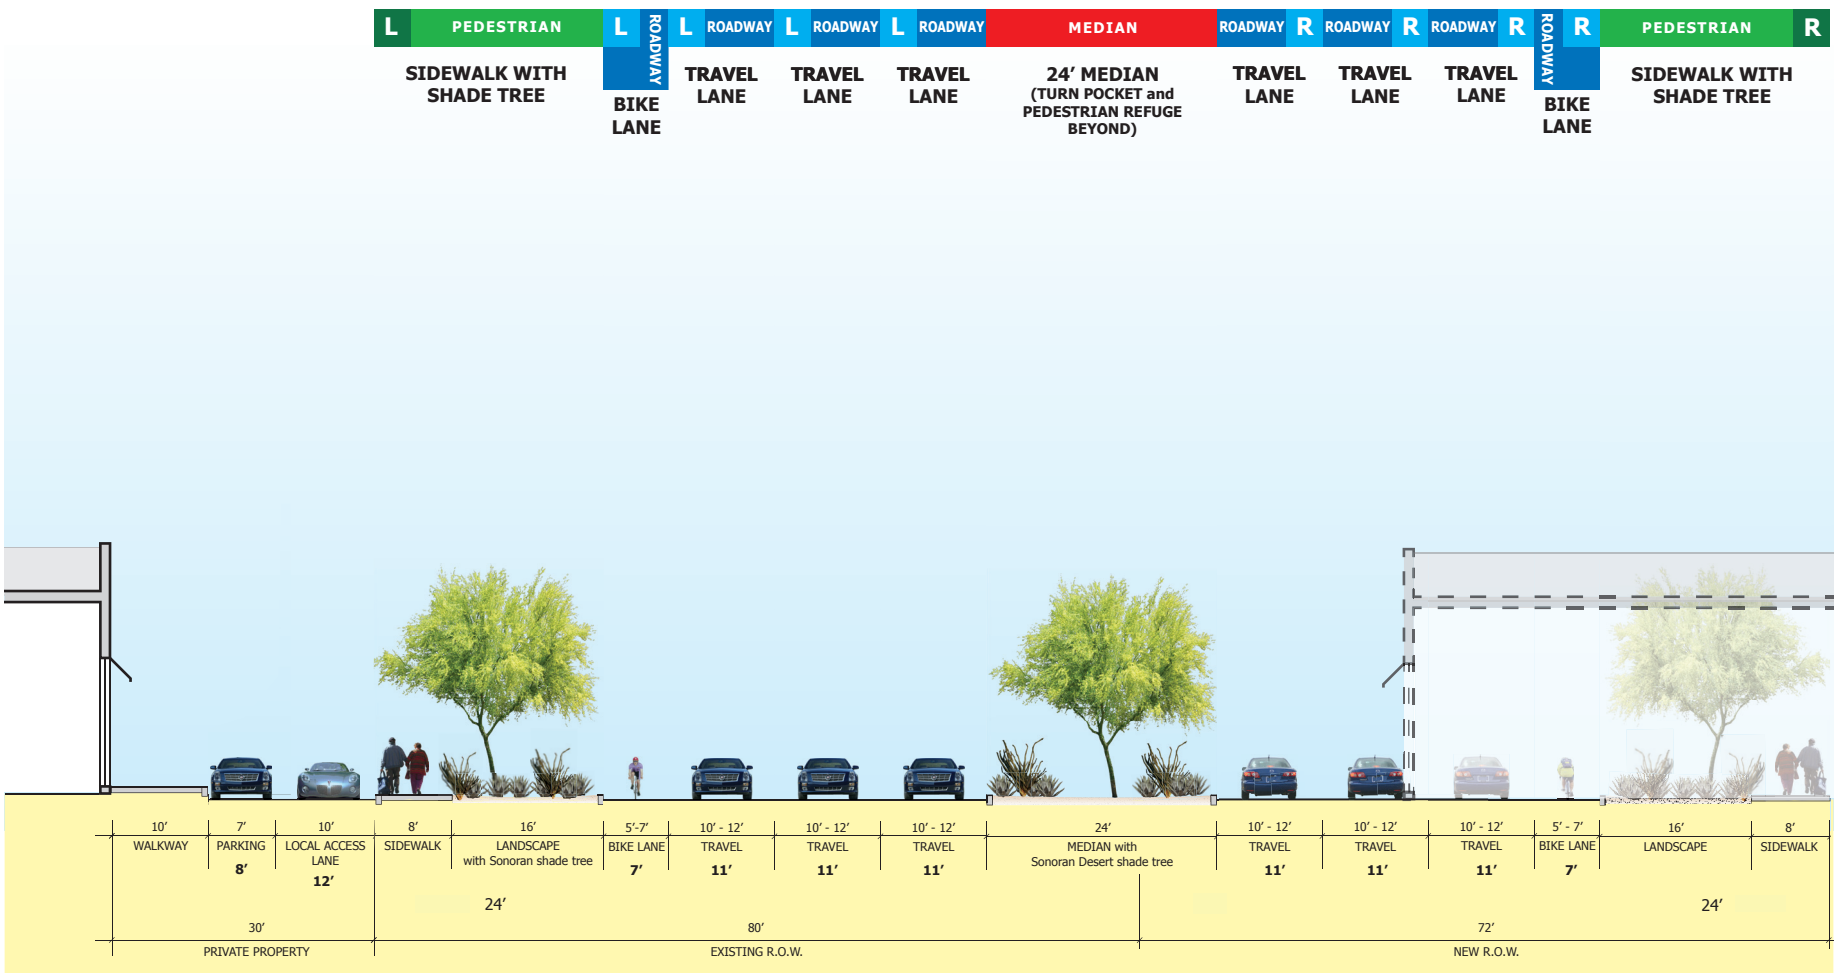

Option 6B: 152′ Right-of-Way

East of Campbell Prototypical Sections

DRAFT Initial Cross Section Concepts

May 30, 2013

Regional Transportation Authority

BROADWAY BOULEVARD
EUCLID to COUNTRY CLUB

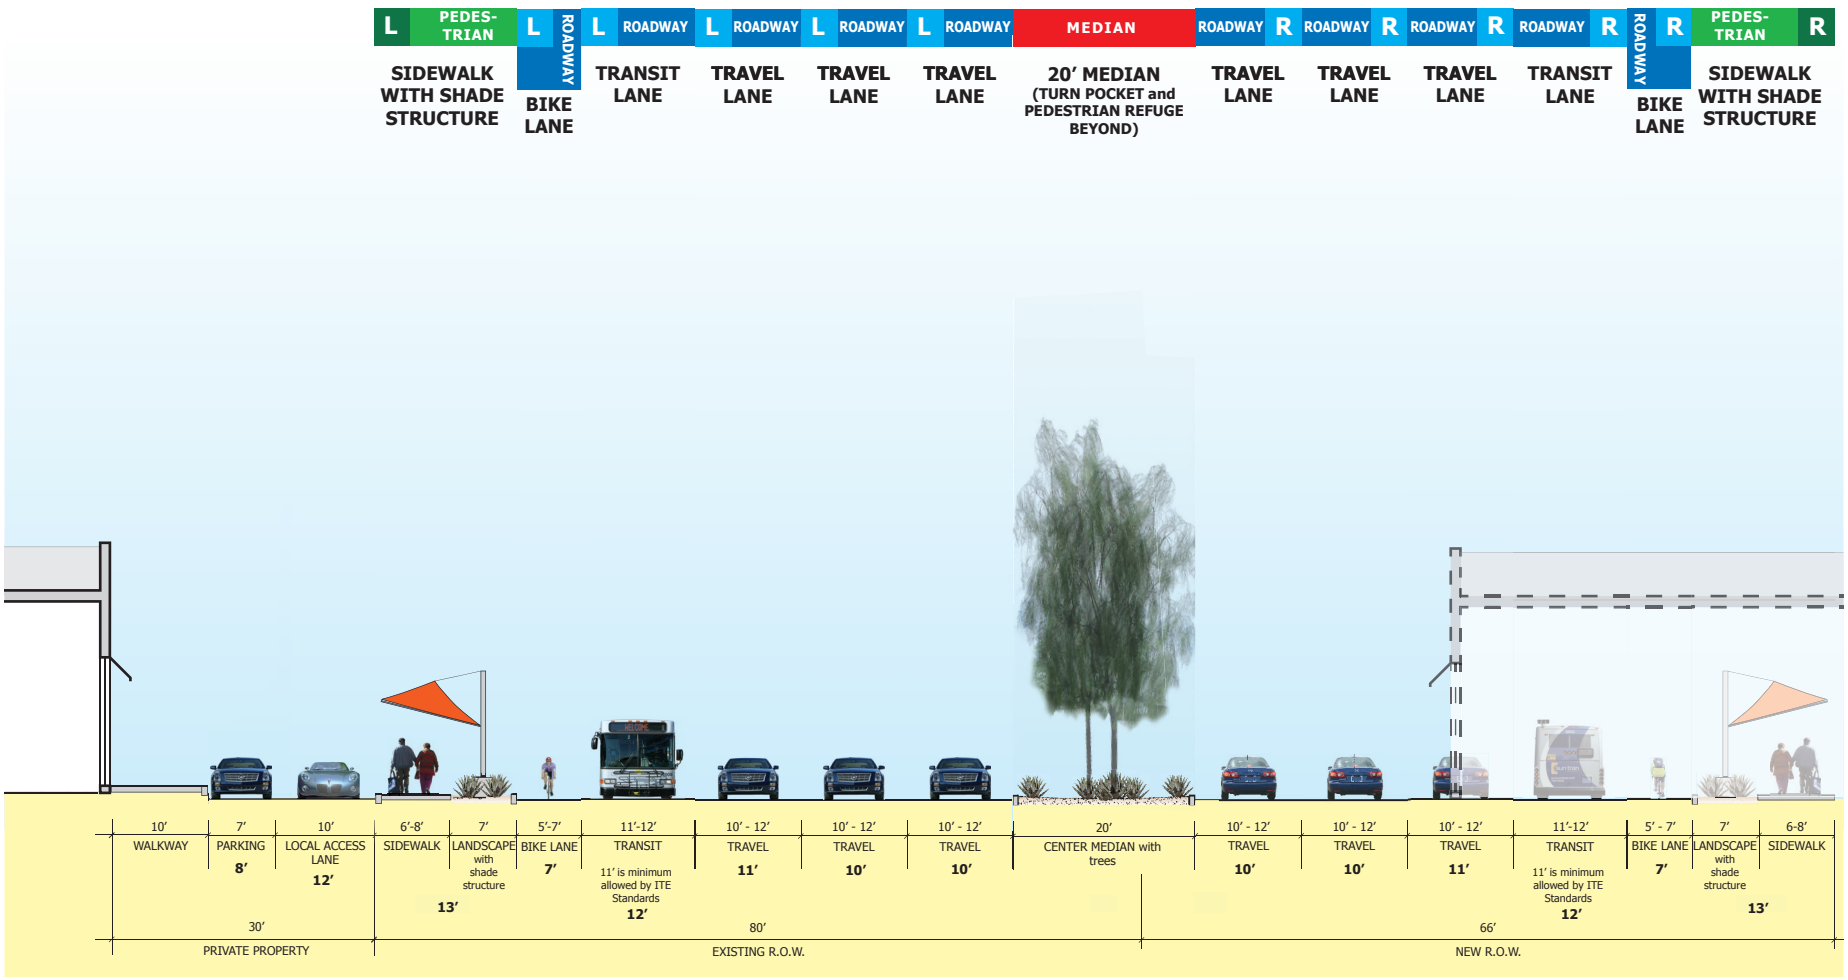

Option 6+T A: 146′ Right-of-Way

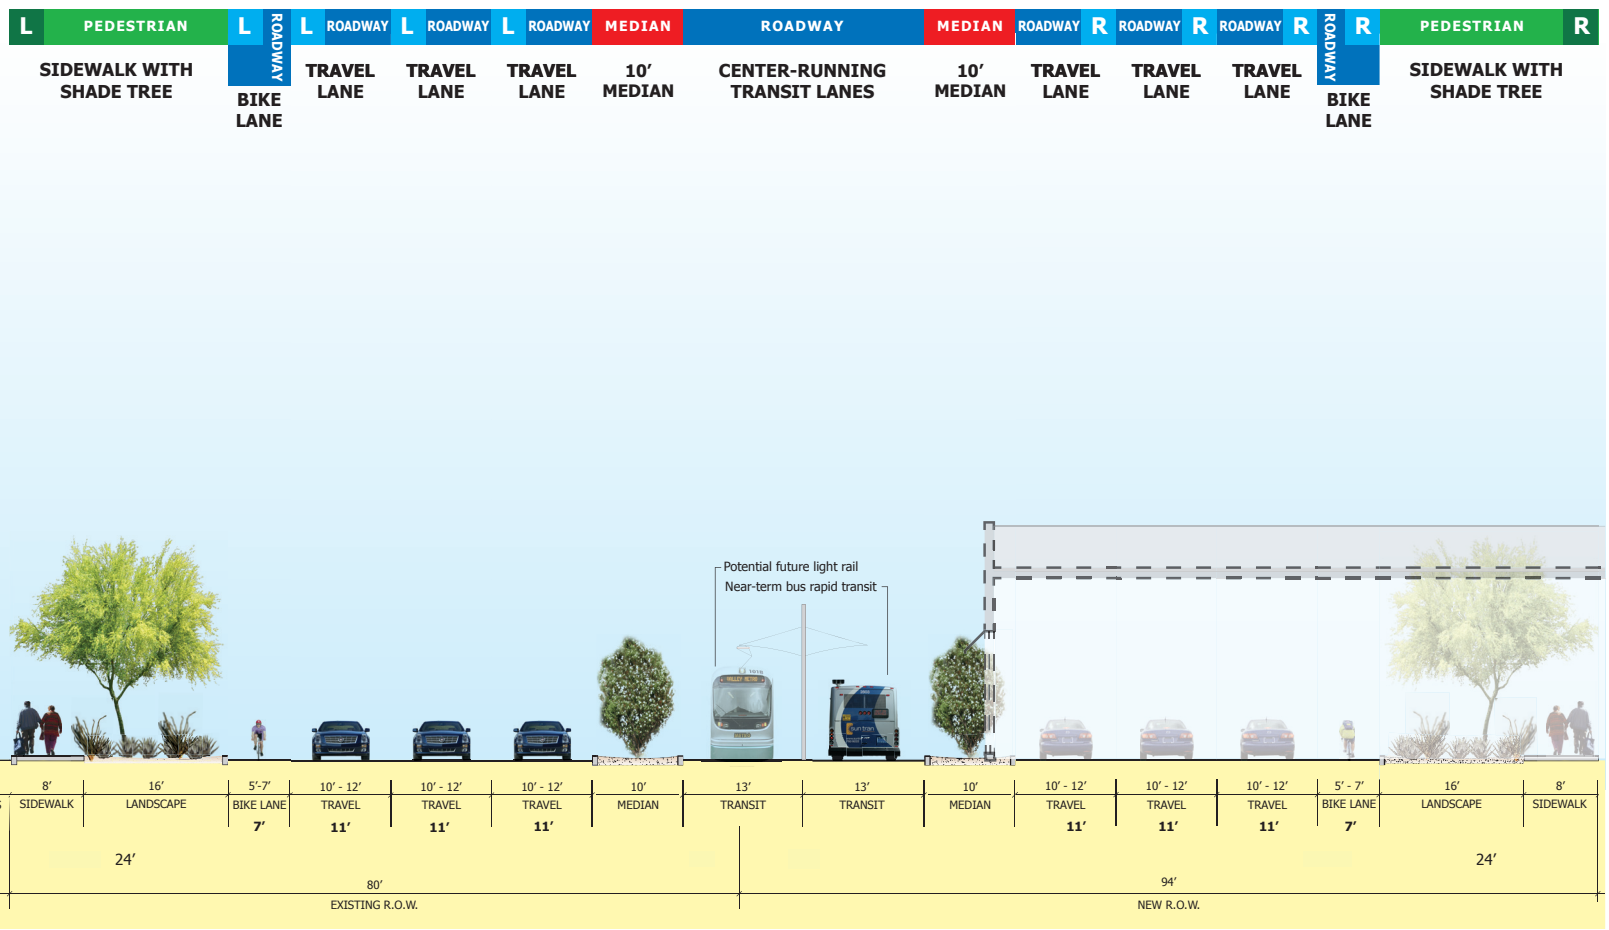

Option 6+T B: 174′ Right-of-Way

East of Campbell Prototypical Sections

DRAFT Initial Cross Section Concepts

May 30, 2013

BROADWAY BOULEVARD
EUCLID to COUNTRY CLUB

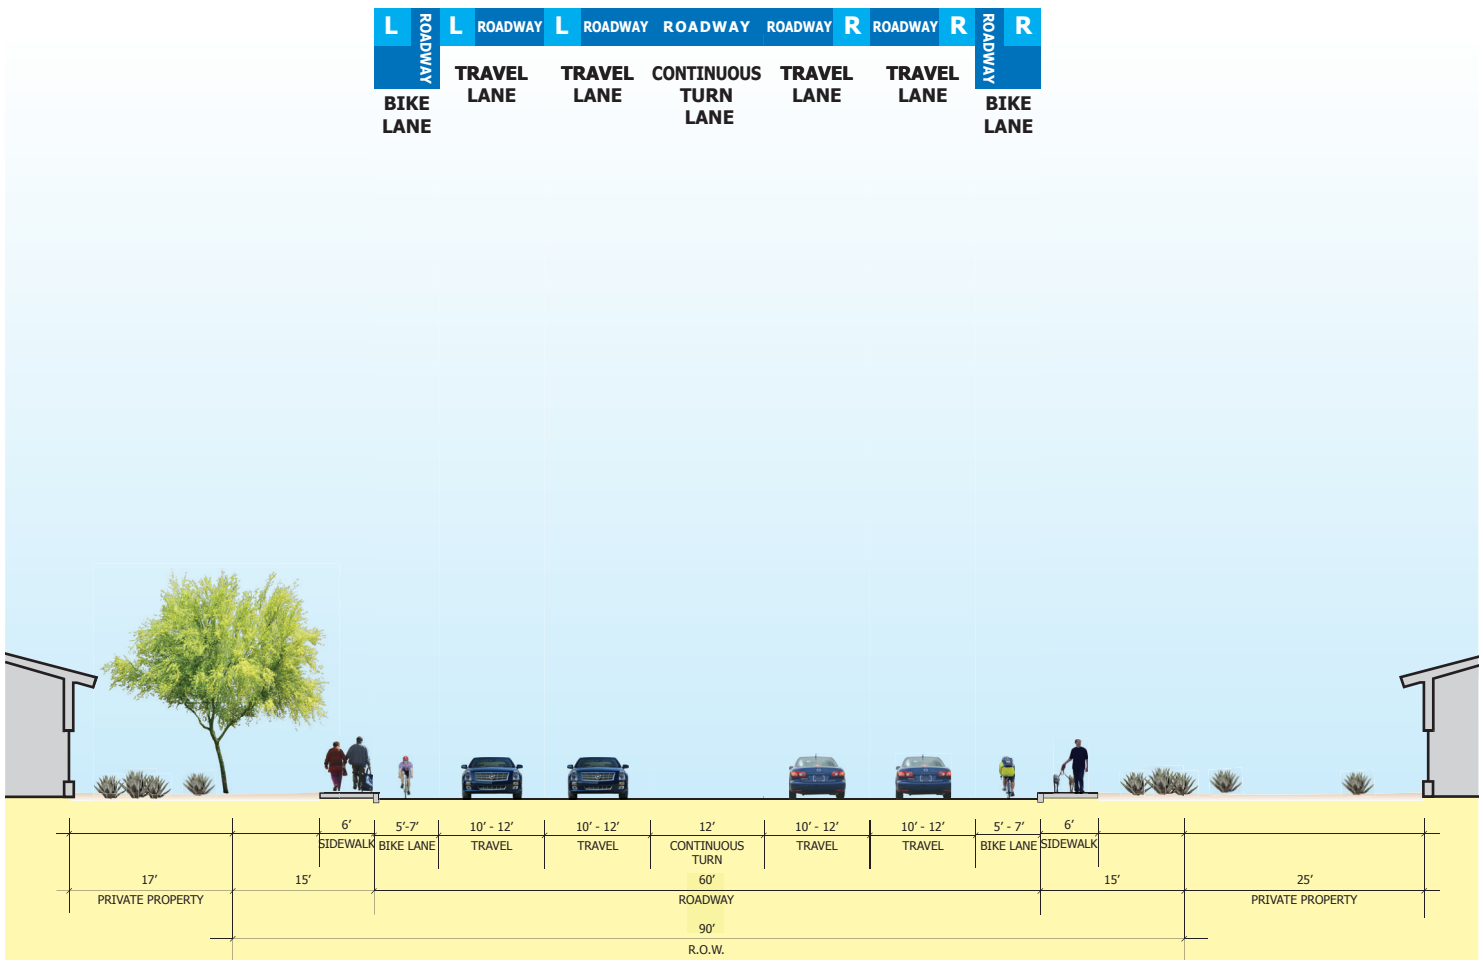

Existing Condition: 90′ Right-of-Way

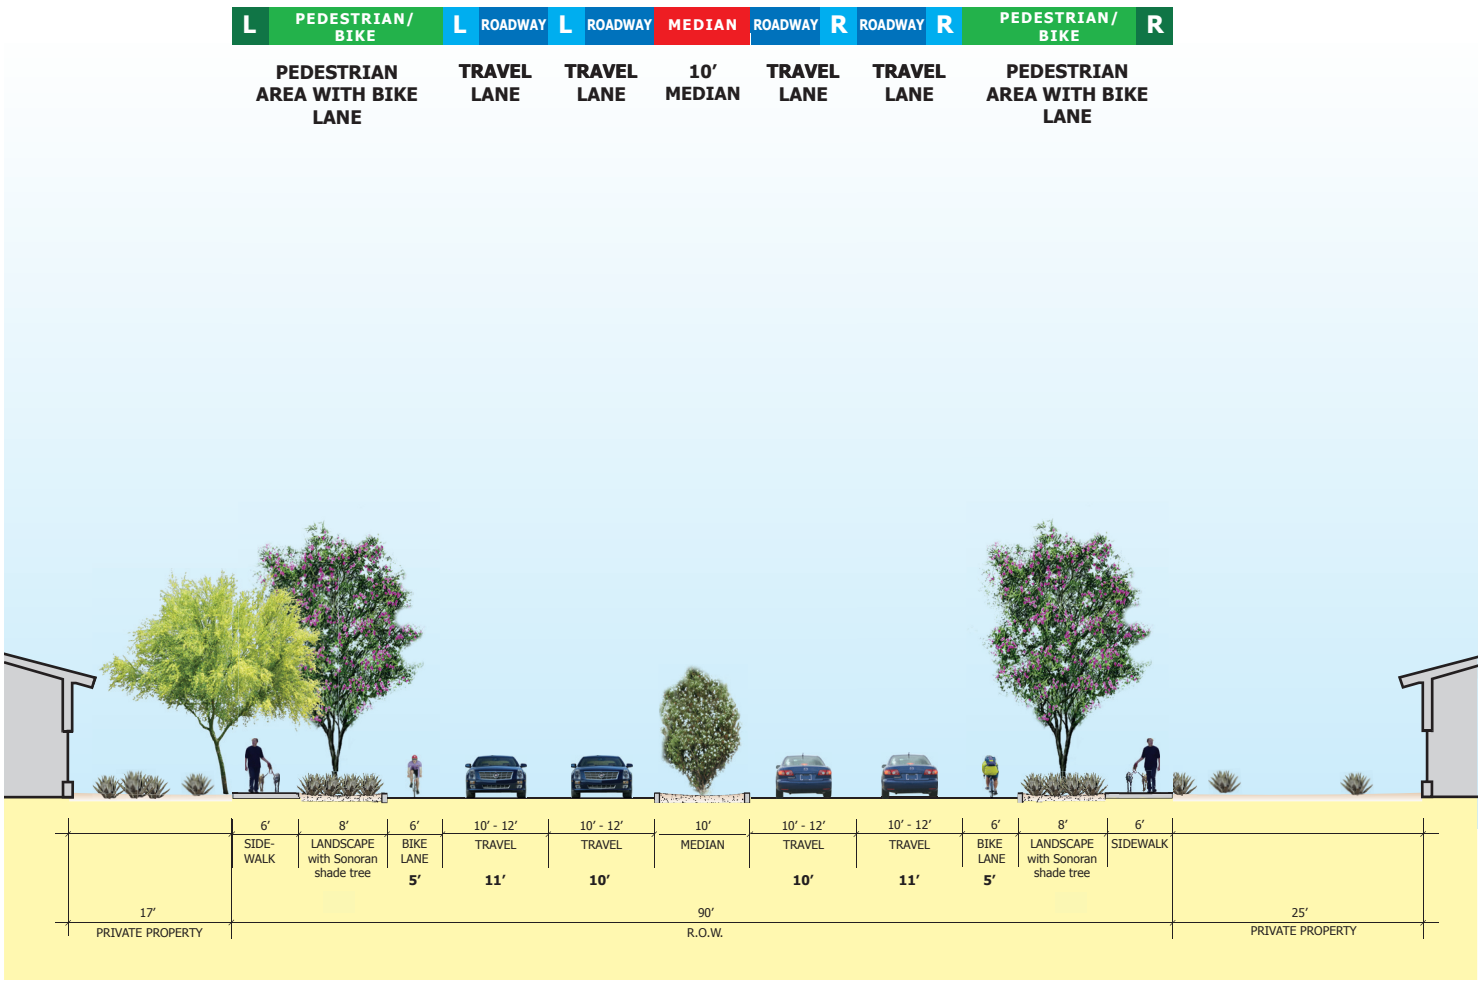

Option 4A: Modified 90′ Right-of-Way

West of Campbell Prototypical Sections

DRAFT Initial Cross Section Concepts

May 30, 2013

BROADWAY BOULEVARD
EUCLID to COUNTRY CLUB

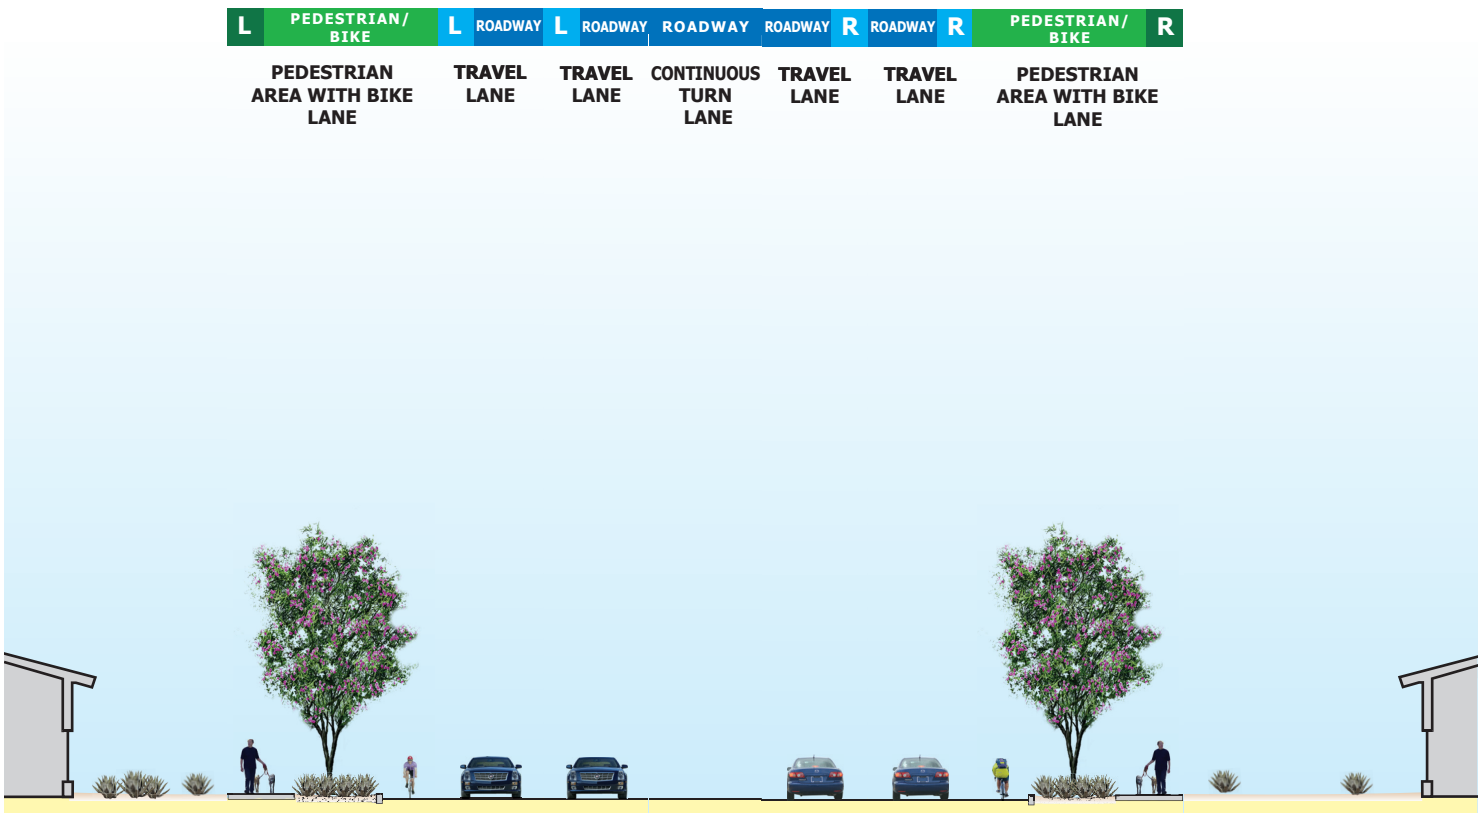

Option 4B: Modified 94′ Right-of-Way

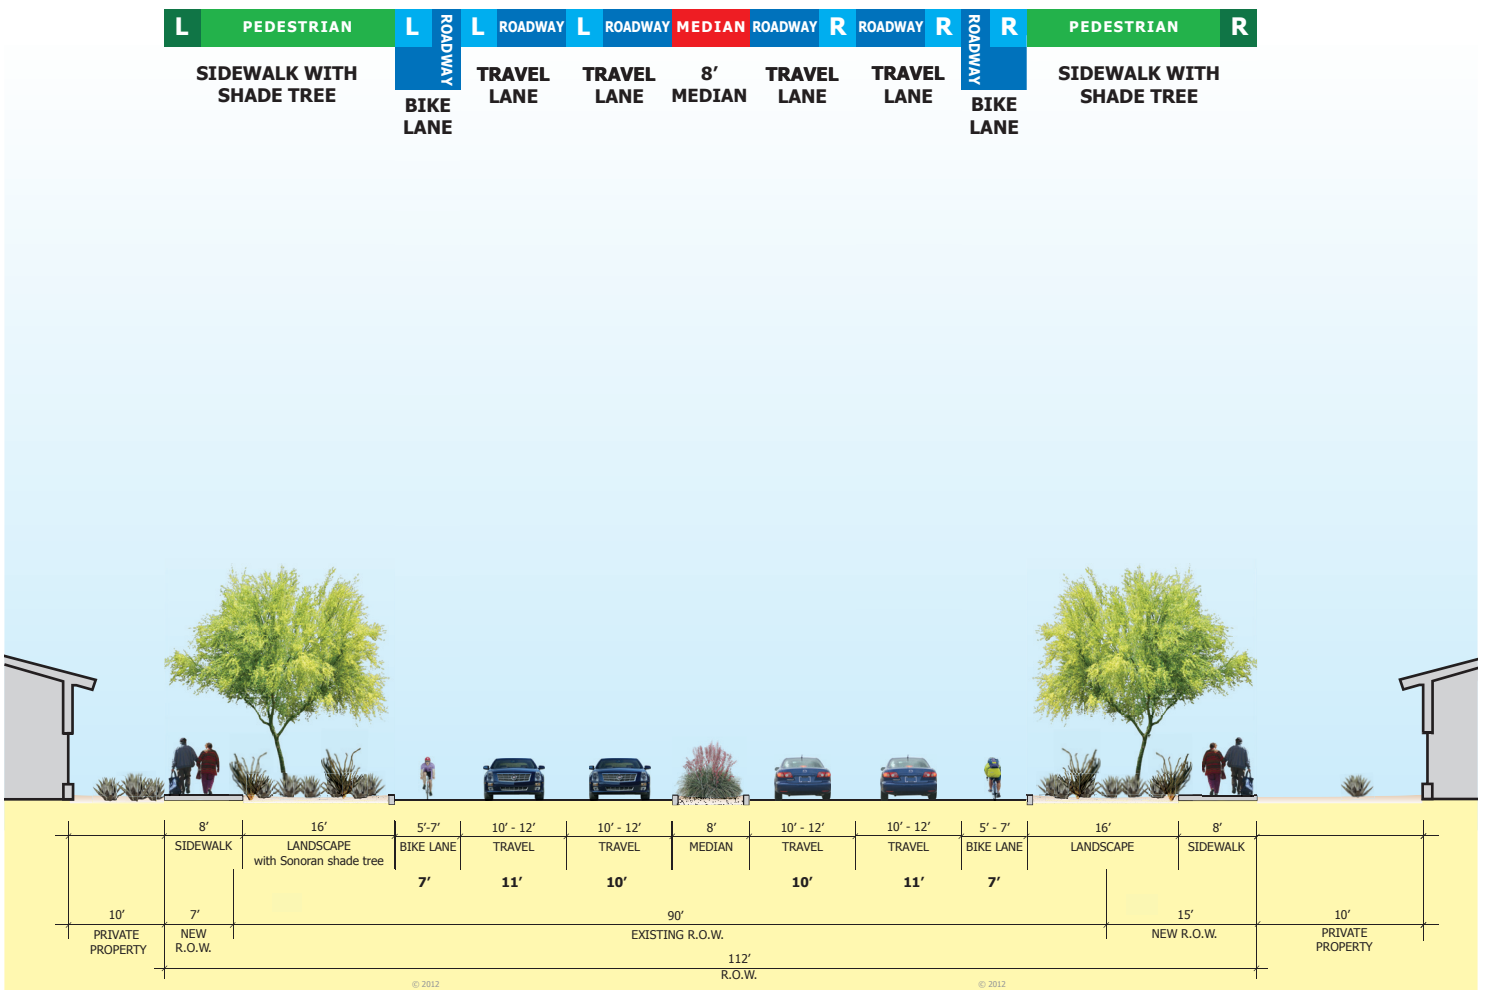

Option 4C: 112′ Right-of-Way

West of Campbell Prototypical Sections

DRAFT Initial Cross Section Concepts

May 30, 2013

BROADWAY BOULEVARD
EUCLID to COUNTRY CLUB

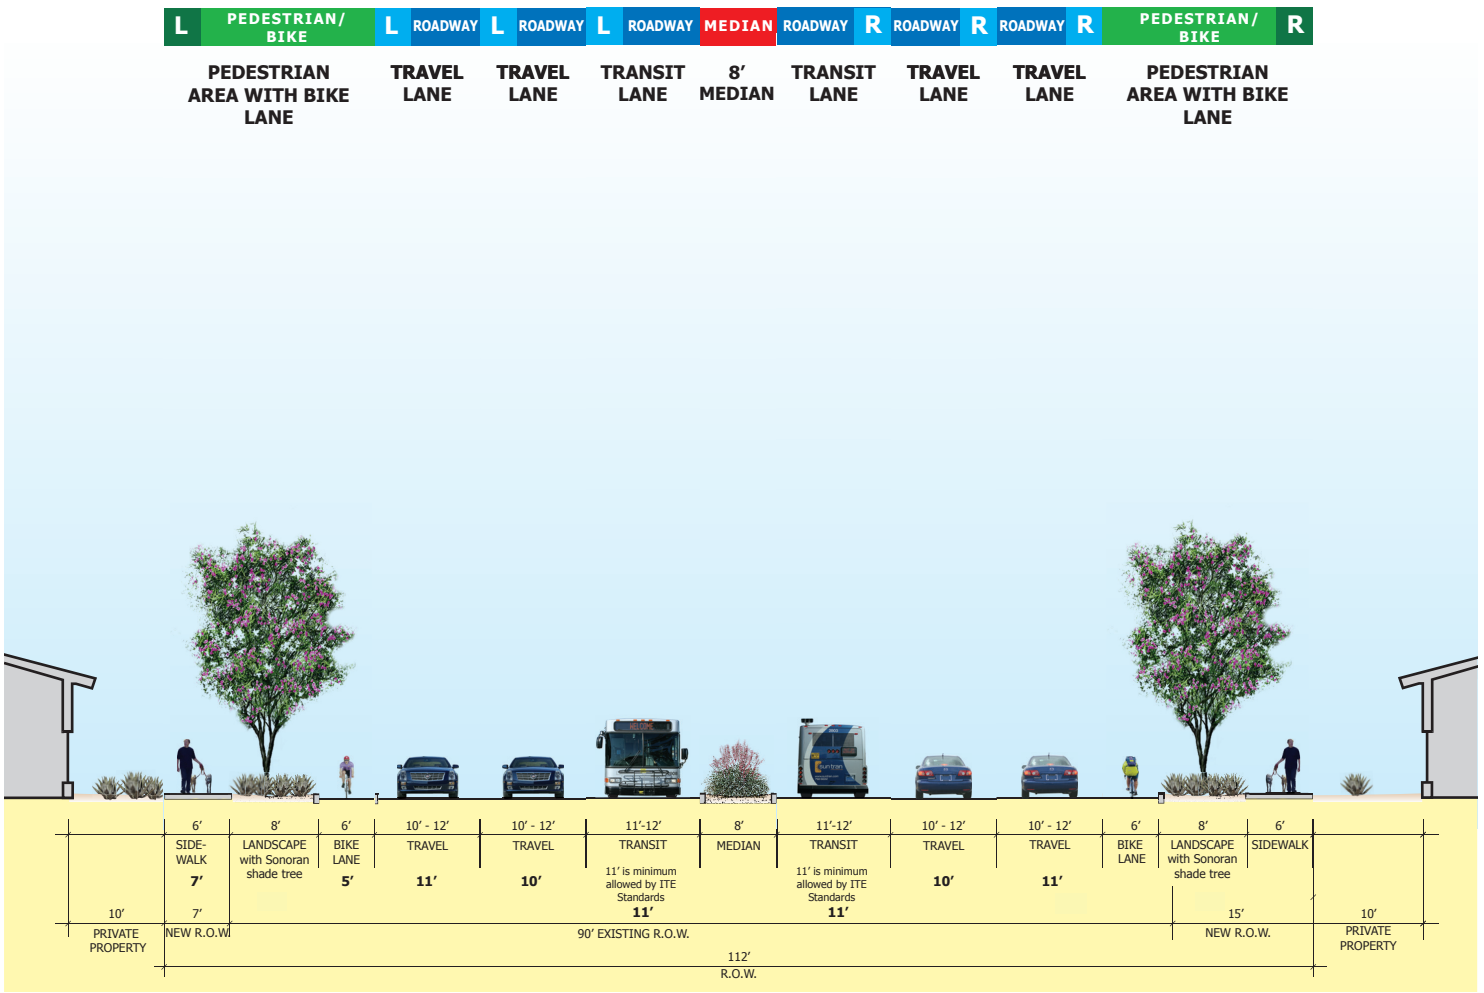

Option 4+T A: Modified 112′ Right-of-Way

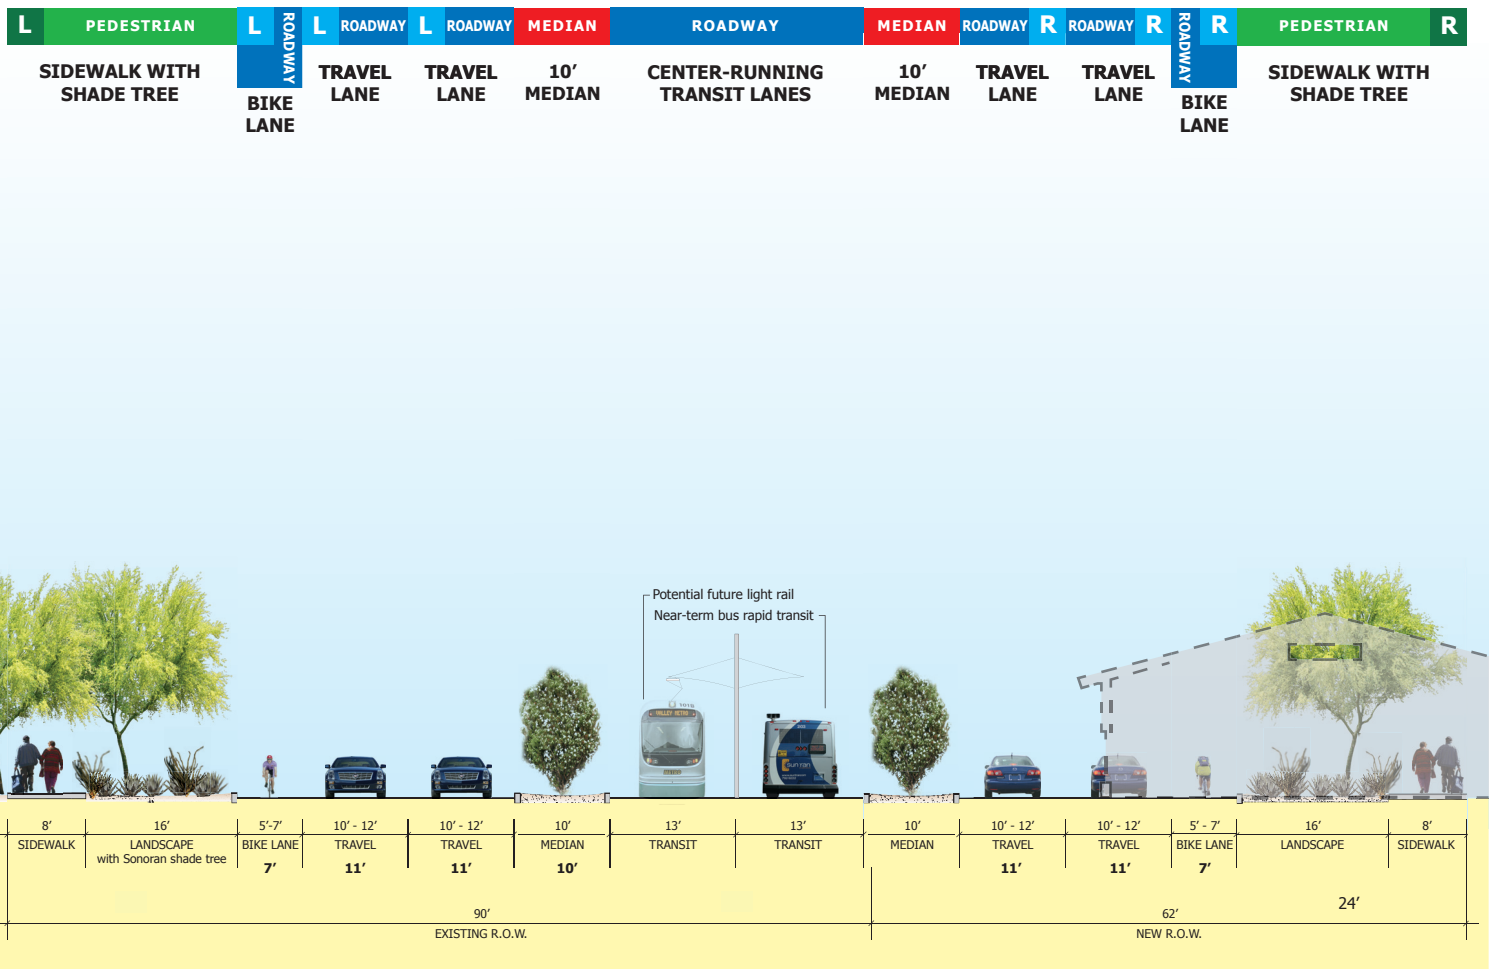

Option 4+T B: 152′ Right-of-Way

West of Campbell Prototypical Sections

DRAFT Initial Cross Section Concepts

May 30, 2013

BROADWAY BOULEVARD
EUCLID to COUNTRY CLUB

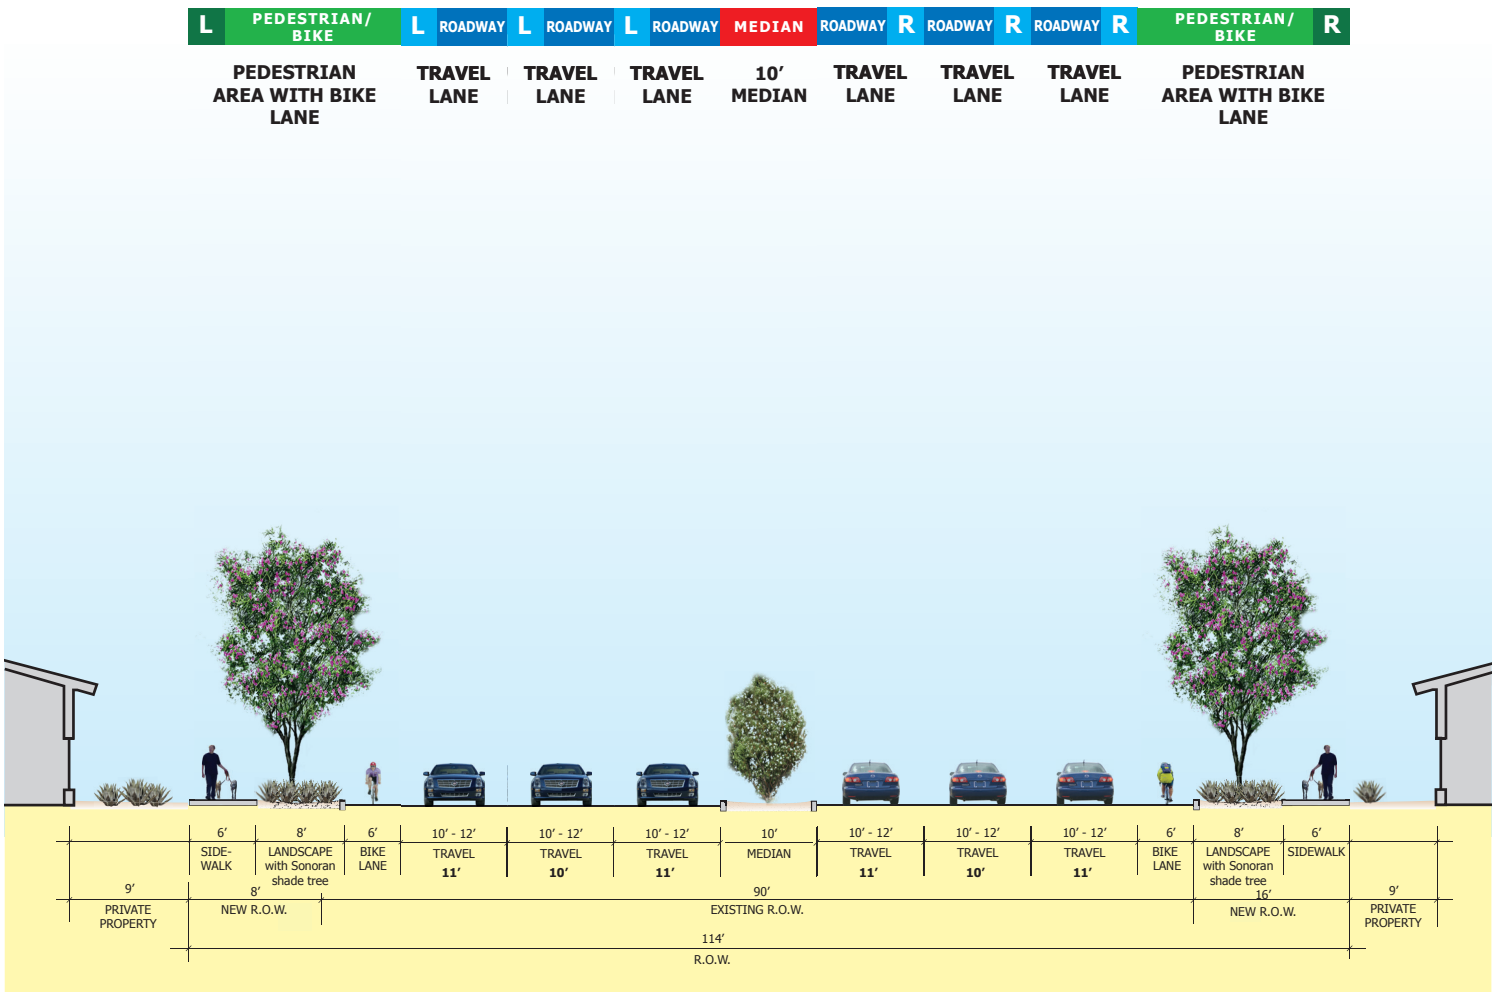

Option 6A: Modified 114′ Right-of-Way

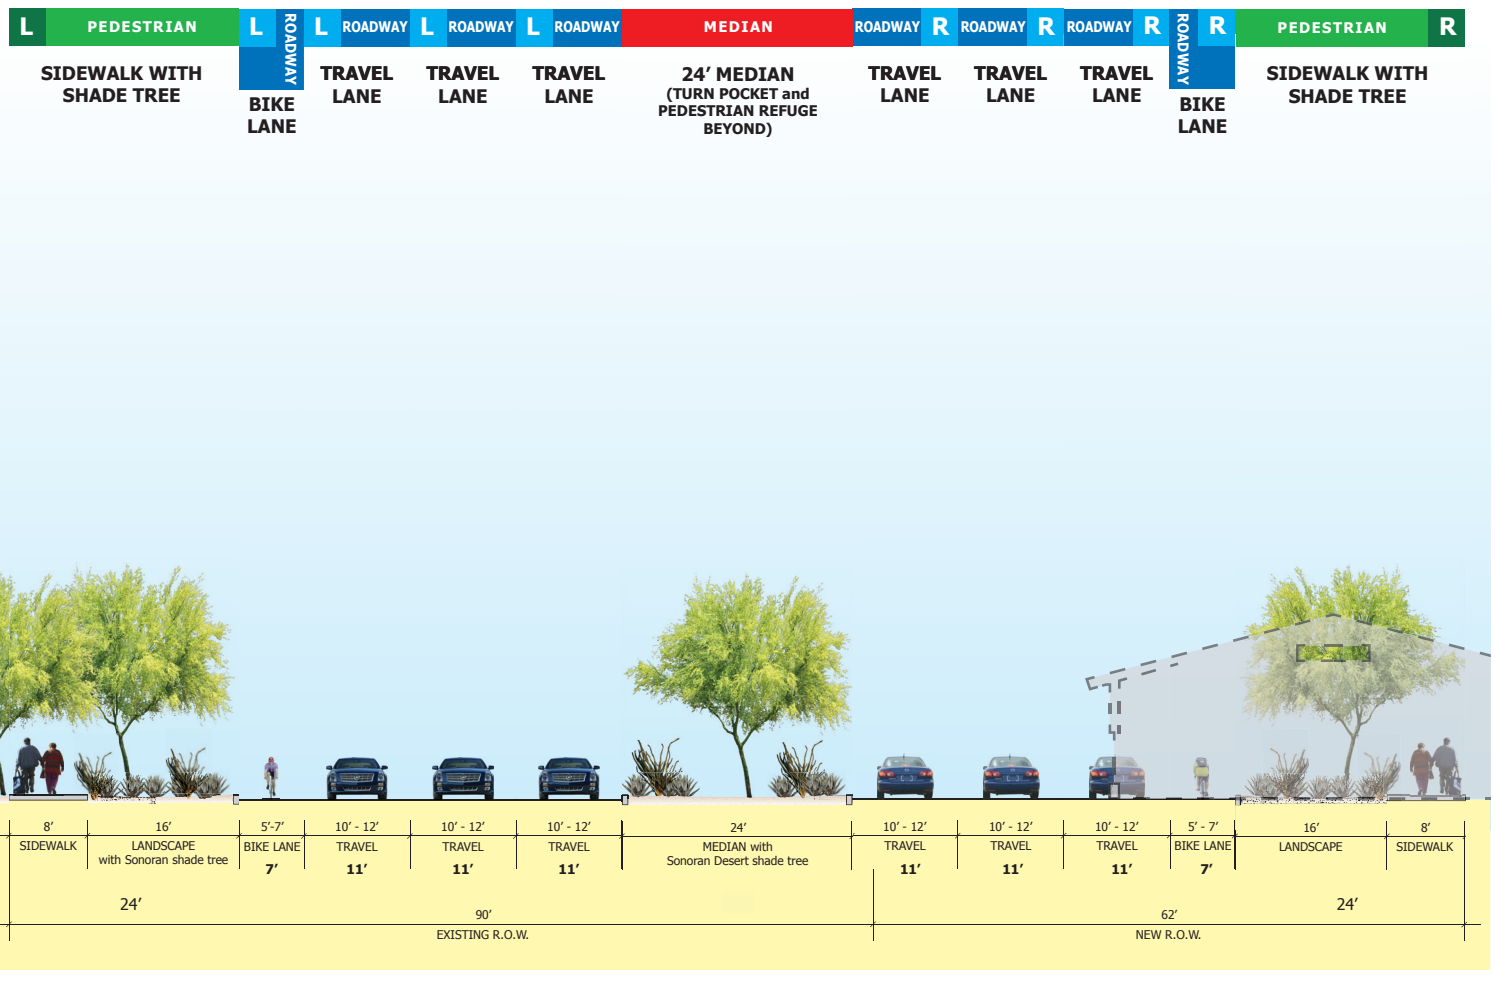

Option 6B: 152′ Right-of-Way

West of Campbell Prototypical Sections

DRAFT Initial Cross Section Concepts

May 30, 2013

Regional Transportation Authority

BROADWAY BOULEVARD
EUCLID to COUNTRY CLUB

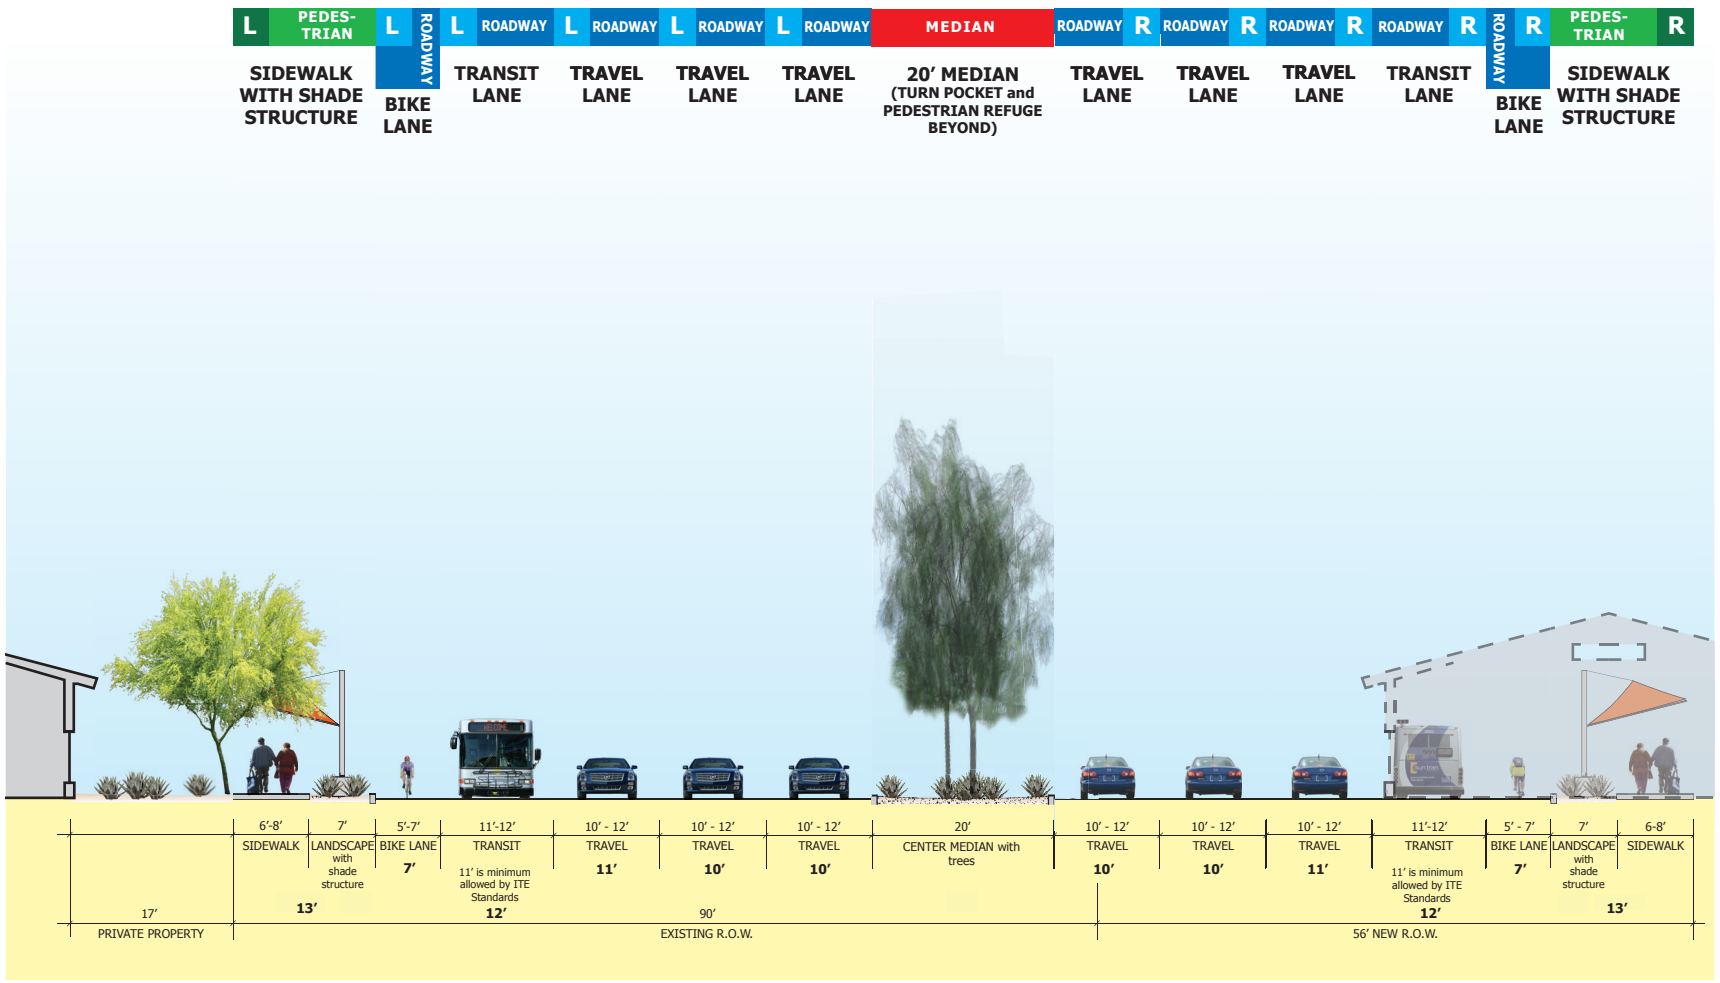

Option 6+T A: 146′ Right-of-Way

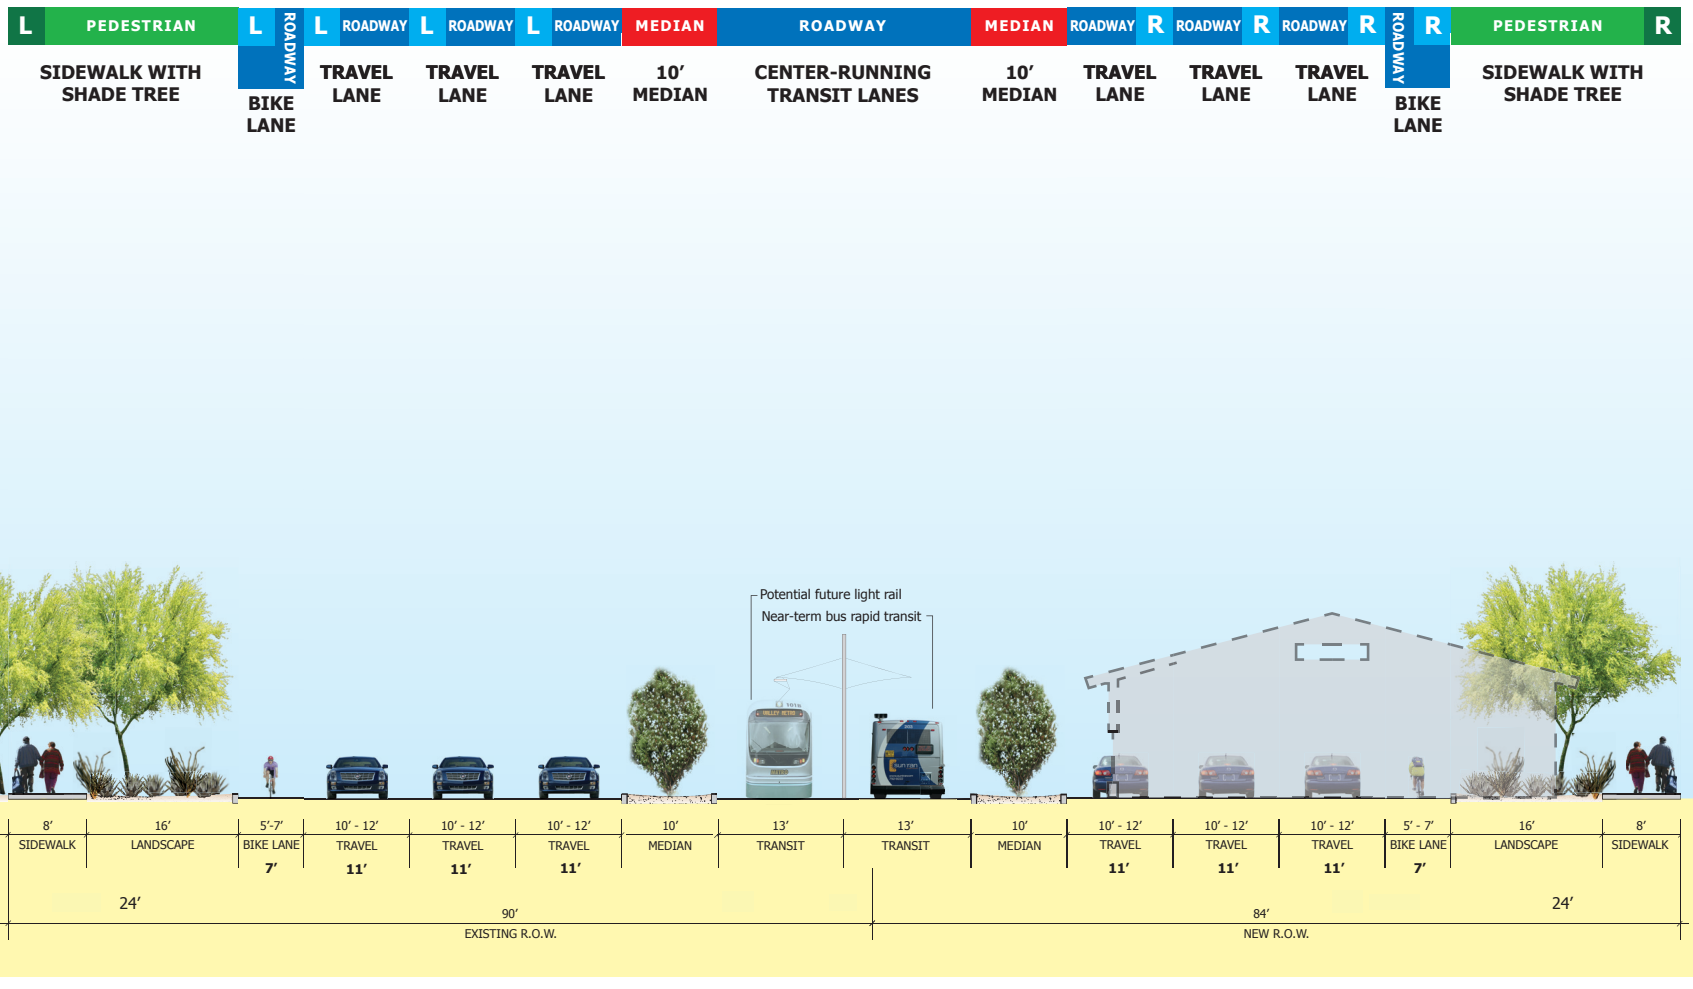

Option 6+T B: 174′ Right-of-Way

West of Campbell Prototypical Sections

DRAFT Initial Cross Section Concepts

May 30, 2013