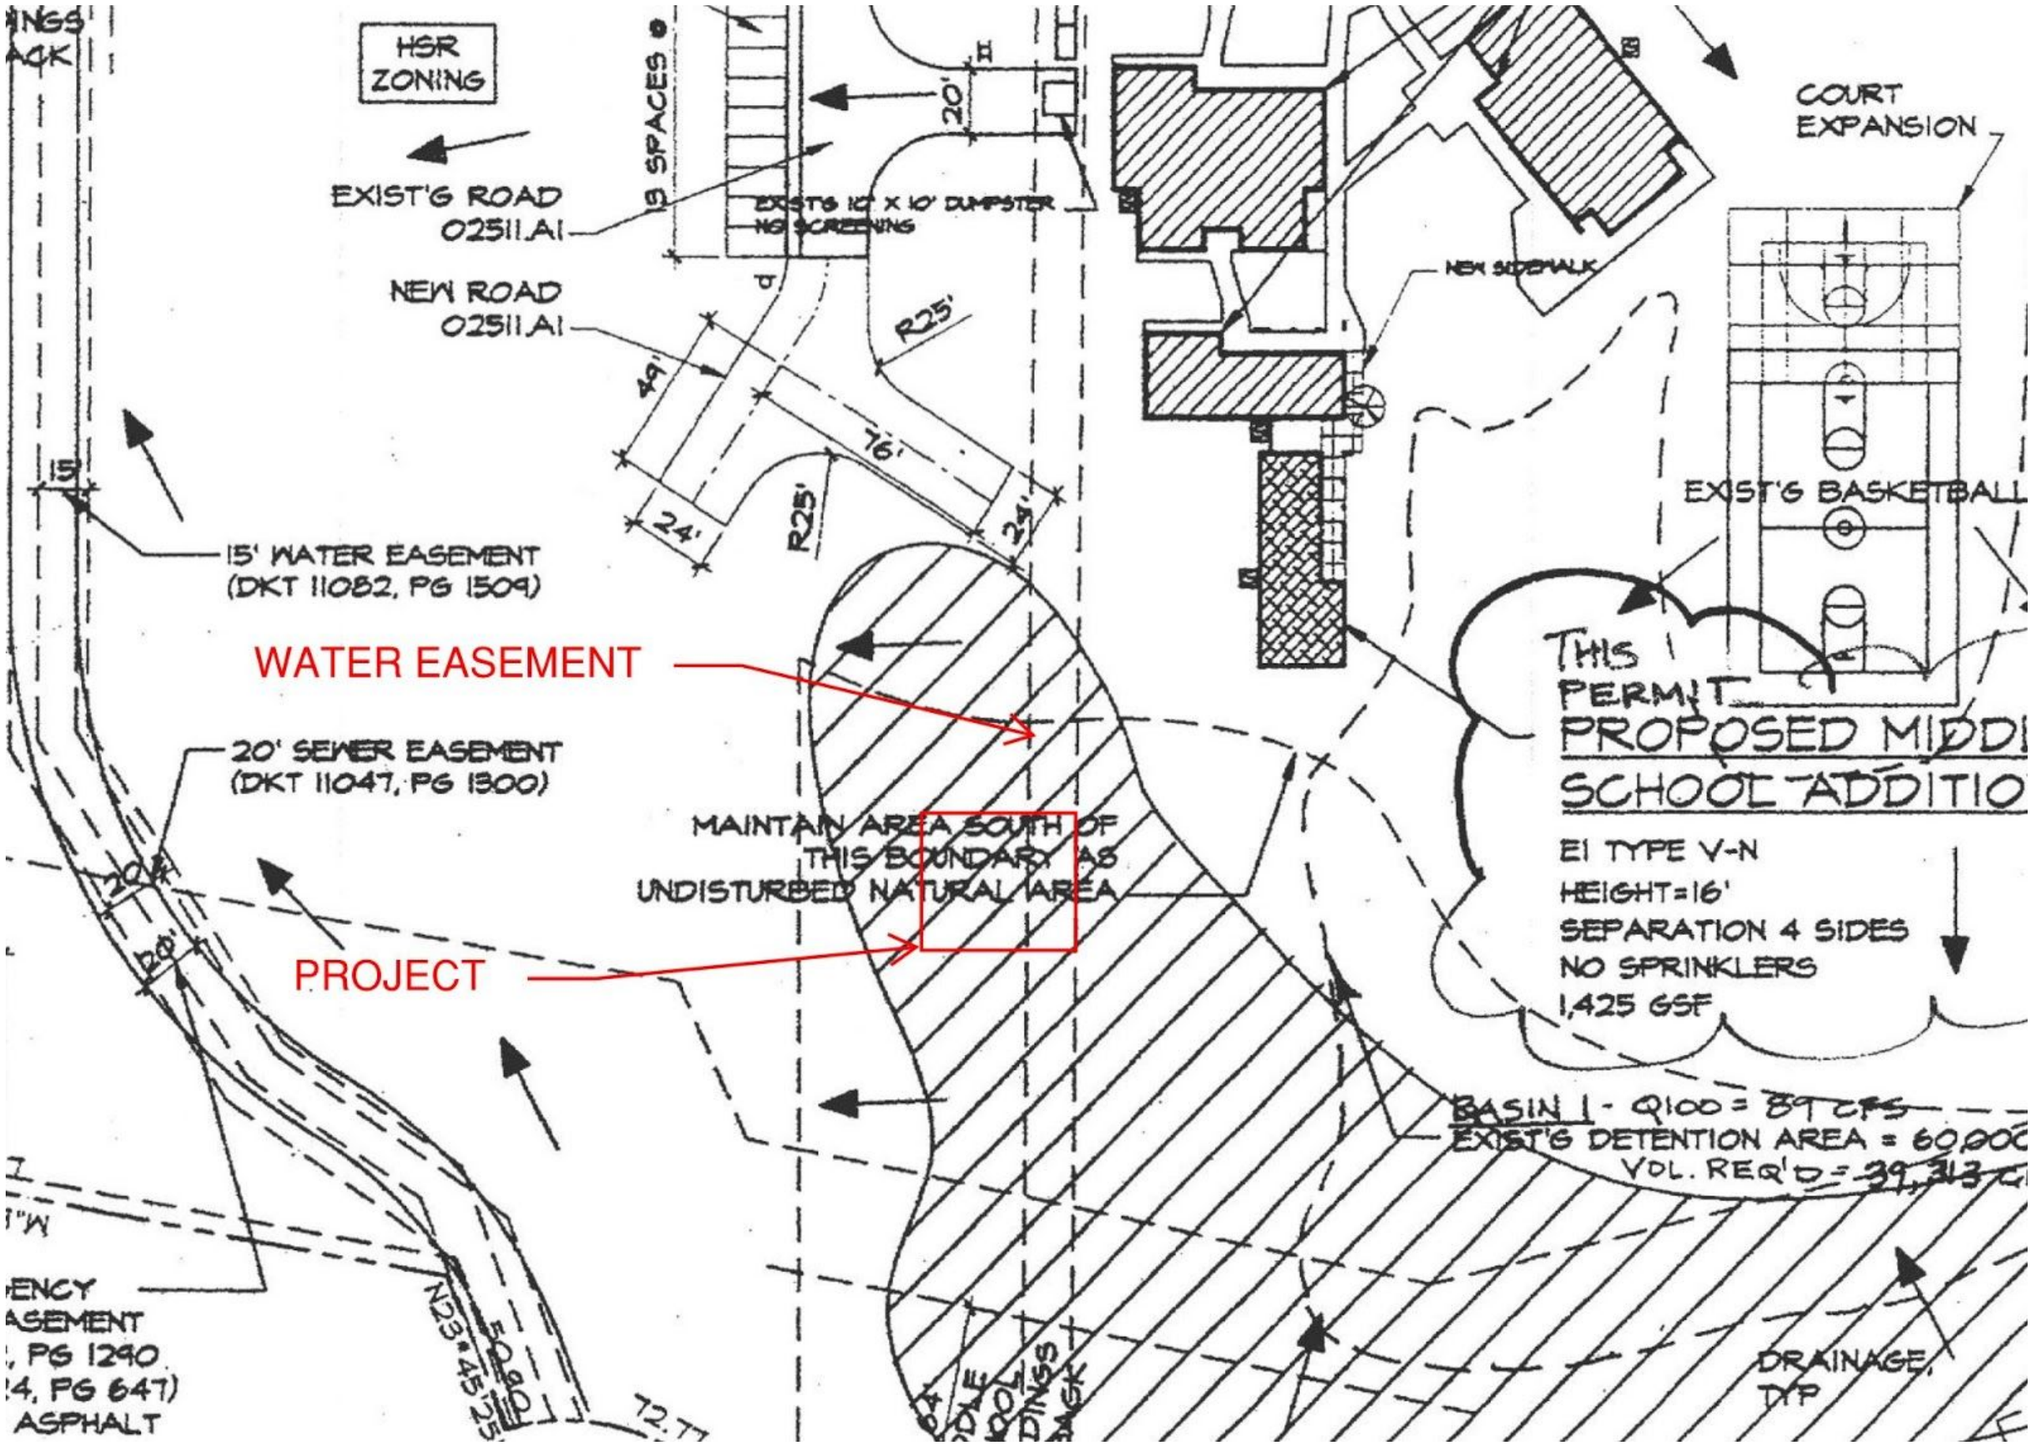
HSR ZONING
EXIST'G ROAD 02511.A1
NEW ROAD 02511.A1
13 SPACES
EXIST'G 10' X 10' DUMPSTER NO SCREENING
20'
R25'
49'
76'
24'
R25'
24'
15'
15' WATER EASEMENT (DKT 11082, PG 1509)
WATER EASEMENT
20' SEWER EASEMENT (DKT 11047, PG 1300)
MAINTAIN AREA SOUTH OF THIS BOUNDARY AS UNDISTURBED NATURAL AREA
PROJECT
NEW SIDEWALK
COURT EXPANSION
EXIST'G BASKETBALL
THIS PERMIT
PROPOSED MIDDI
SCHOOL ADDITIO
EI TYPE V-N
HEIGHT=16'
SEPARATION 4 SIDES
NO SPRINKLERS
1,425 GSF
BASIN 1 - Q100 = 89 CFS
EXIST'G DETENTION AREA = 60,000
VOL. REQ'D = 39,313
DRAINAGE, TYP
ASPHALT