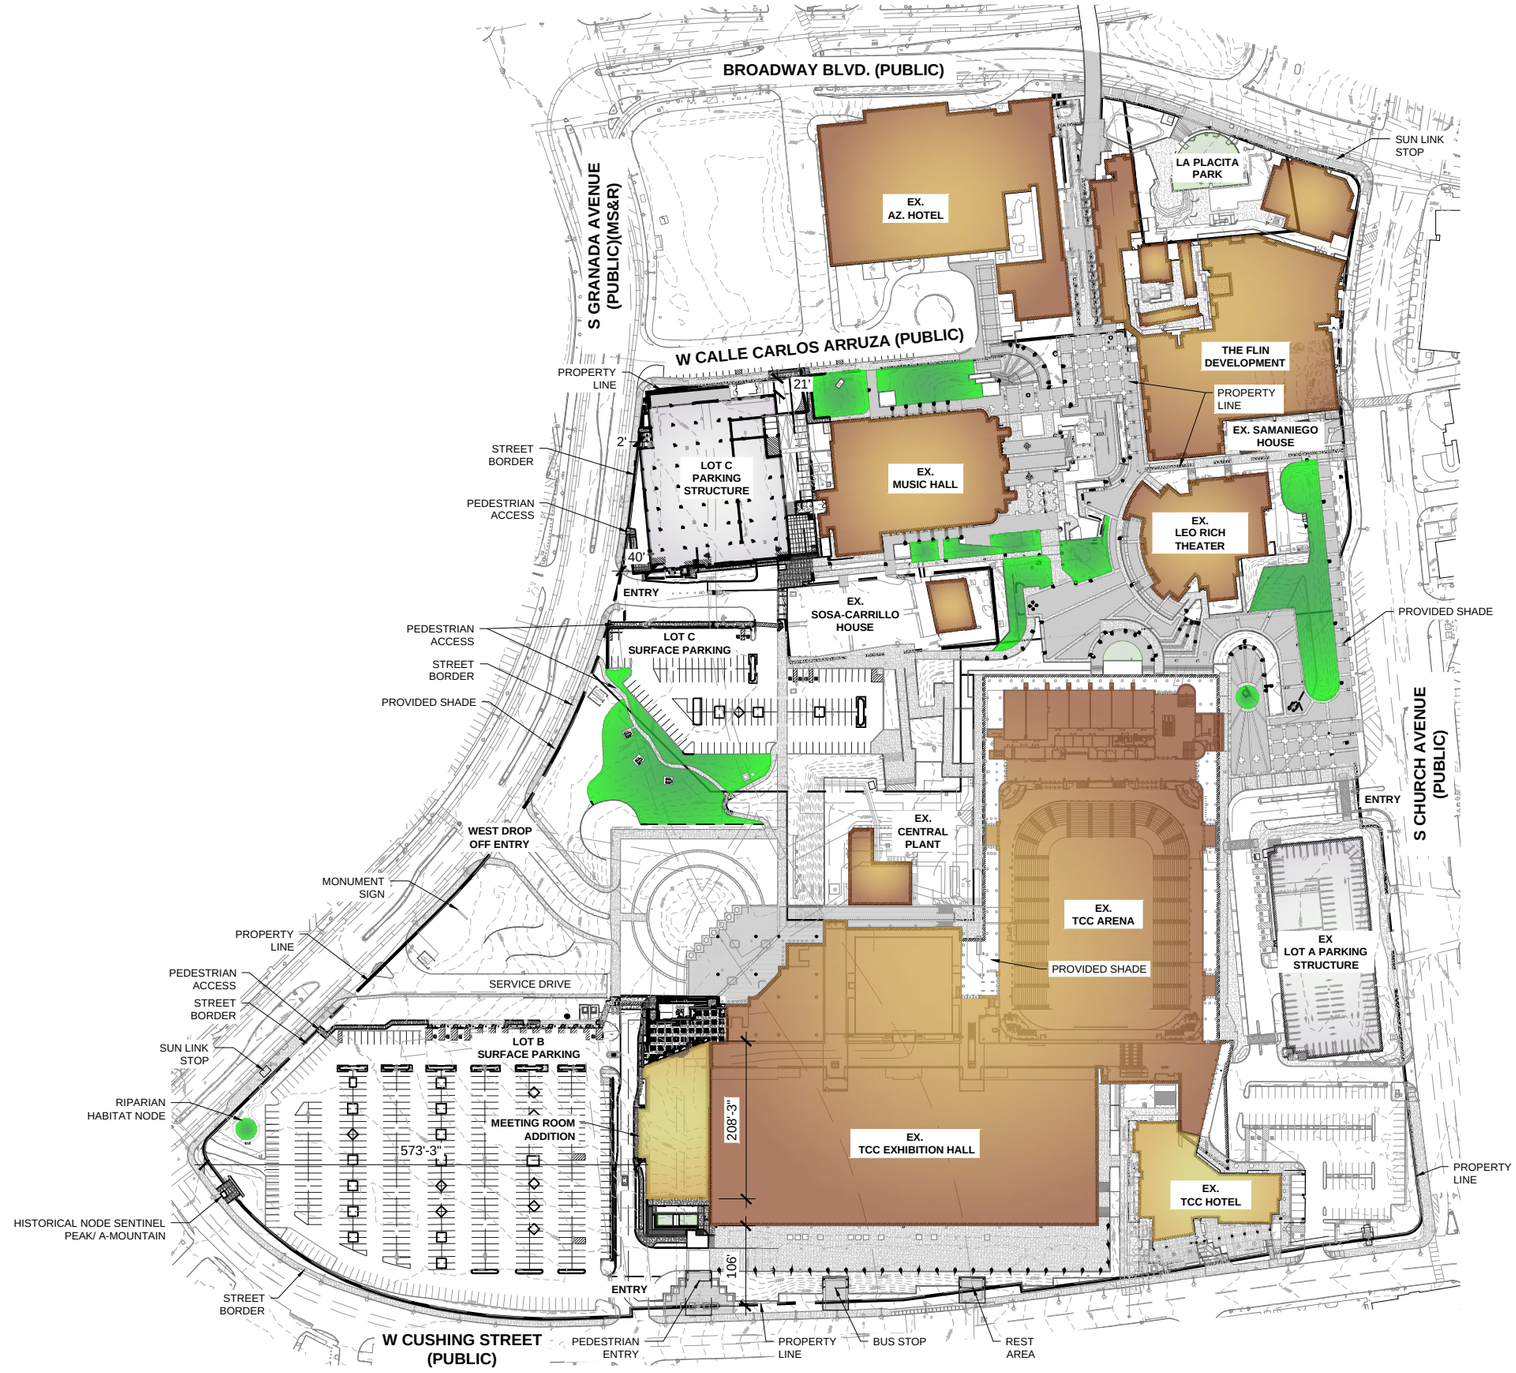

S-1 TCC SITE IMPROVEMENTS - SITE PLAN

Scale: 1" = 200'

N

ARC STUDIOS