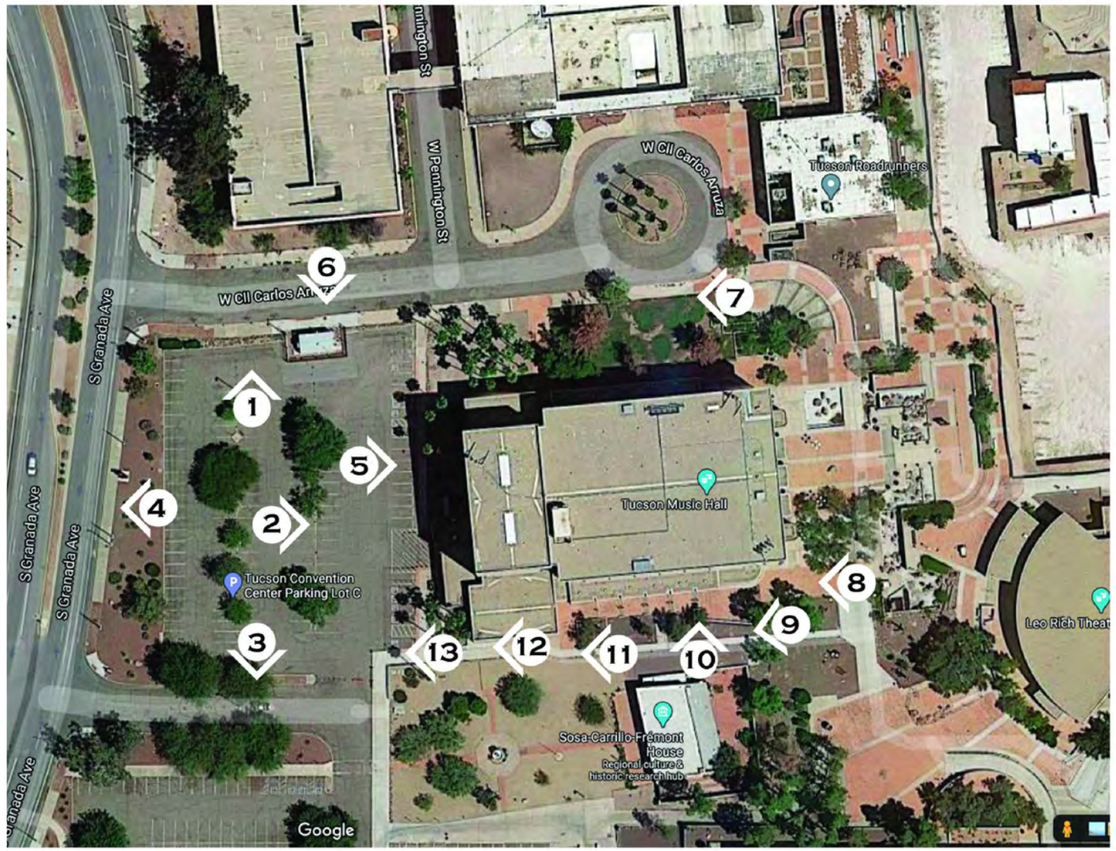

EXISTING CONTEXT
TCC PARKING GARAGE

LOT - C

EGLIN + BRESLER ARCHITECTS
7391 EAST TANQUE VERDE ROAD, TUCSON, AZ. 85715
TEL (520) 885-4455 CELL (520) 665-8549
www.eglinbresler.com tatyanab@eglinbresler.com

1

10/20/2020

JOB# 3330-20

12 TO PROPOSED GARAGE

10 SOUTH SIDE OF MUSIC HALL

5 SOUTH ELEVATION OF MUSIC HALL

6 STREETCAR ELEC. STATION TO REMAIN

7 WALKWAY ON NORTH SIDE OF MUSIC HALL

13 TO PROPOSED GARAGE

11 WALKWAY ON SOUTH SIDE OF MUSIC HALL

9 WALKWAY - SOUTH SIDE OF MUSIC HALL

8 WALKWAY - TO SOUTH SIDE OF MUSIC HALL

EXISTING CONTEXT
TCC PARKING GARAGE

LOT - C

EGLIN + BRESLER ARCHITECTS
7391 EAST TANQUE VERDE ROAD,
TEL (520) 885-4455
www.eglinbresler.com
TUCSON, AZ. 85715
CELL (520) 665-8549
tatyanab@eglinbresler.com

2

10/20/2020

JOB# 3330-20

18 CITY HALL

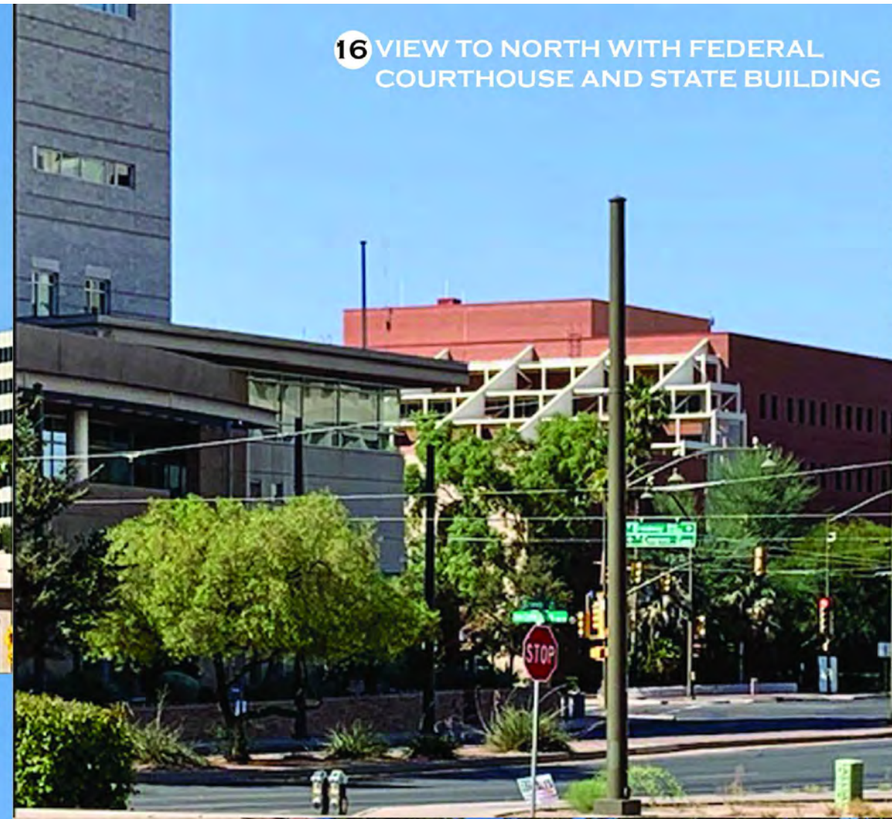

16 VIEW TO NORTH WITH FEDERAL COURTHOUSE AND STATE BUILDING

14 VIEW TO EAST SKYLINE

19 FEDERAL BUILDING

17 SOSA CARRILLO HOUSE

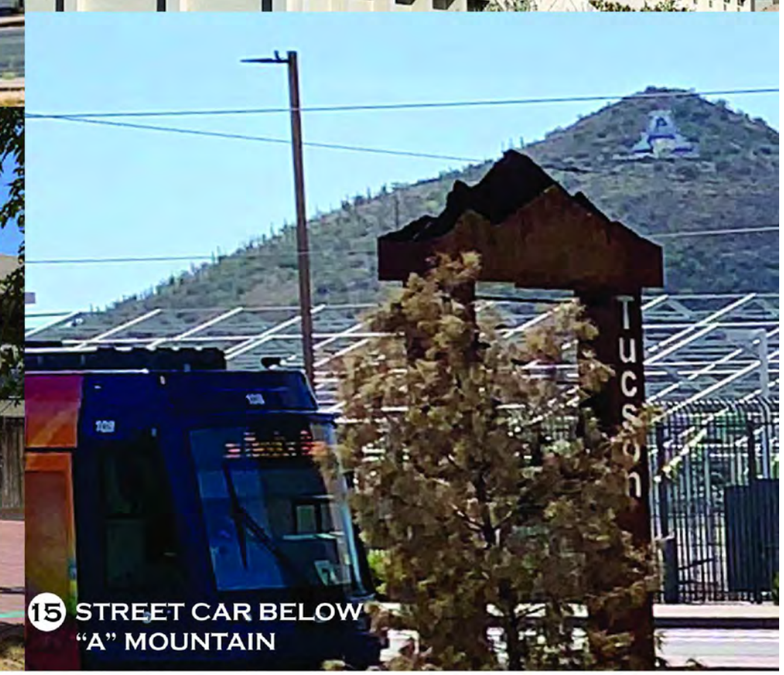

15 STREET CAR BELOW "A" MOUNTAIN

EXISTING CONTEXT
TCC PARKING GARAGE

LOT - C

EGLIN + BRESLER ARCHITECTS
7391 EAST TANQUE VERDE ROAD, TUCSON, AZ. 85715
TEL (520) 885-4455 CELL (520) 665-8549
www.eglinbresler.com tatyanab@eglinbresler.com

3

10/20/2020

JOB# 3330-20

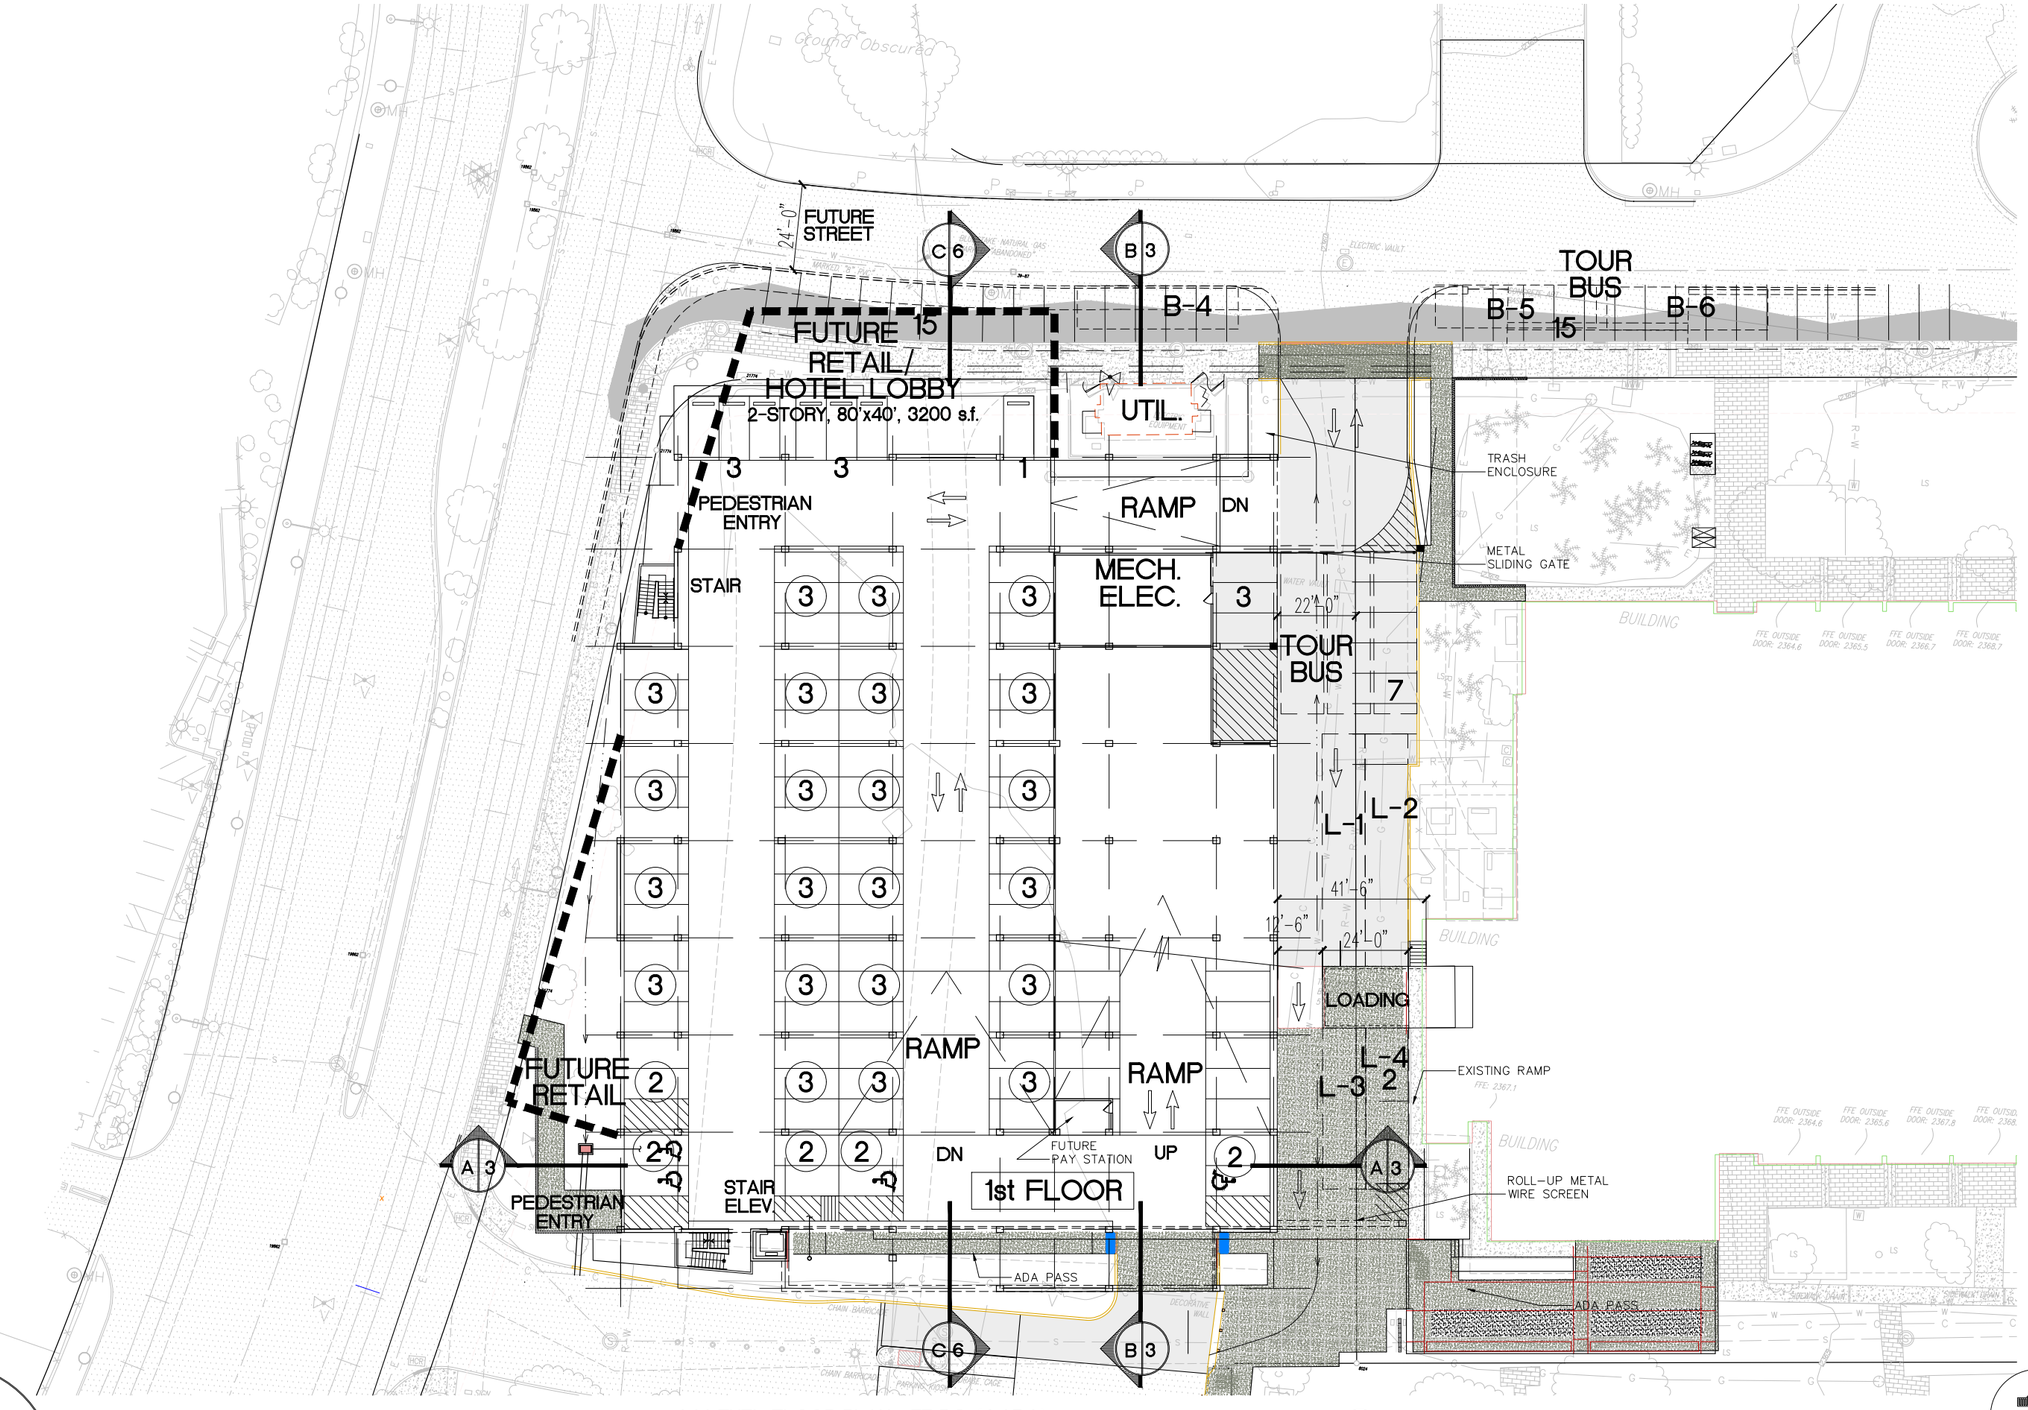

1 1st LEVEL FLOOR PLAN 77 P.S. (4 ADA)
SCALE: 1"=20'-0"

TCC PARKING GARAGE

LOT - C

EGLIN BRESLER ARCHITECTS
7391 EAST TANQUE VERDE ROAD, TUCSON, AZ. 85715
TEL (520) 885-4455 CELL (520) 665-8549
www.eglinbresler.com tatyanab@eglinbresler.com

10/14/2020

JOB# 3330-20

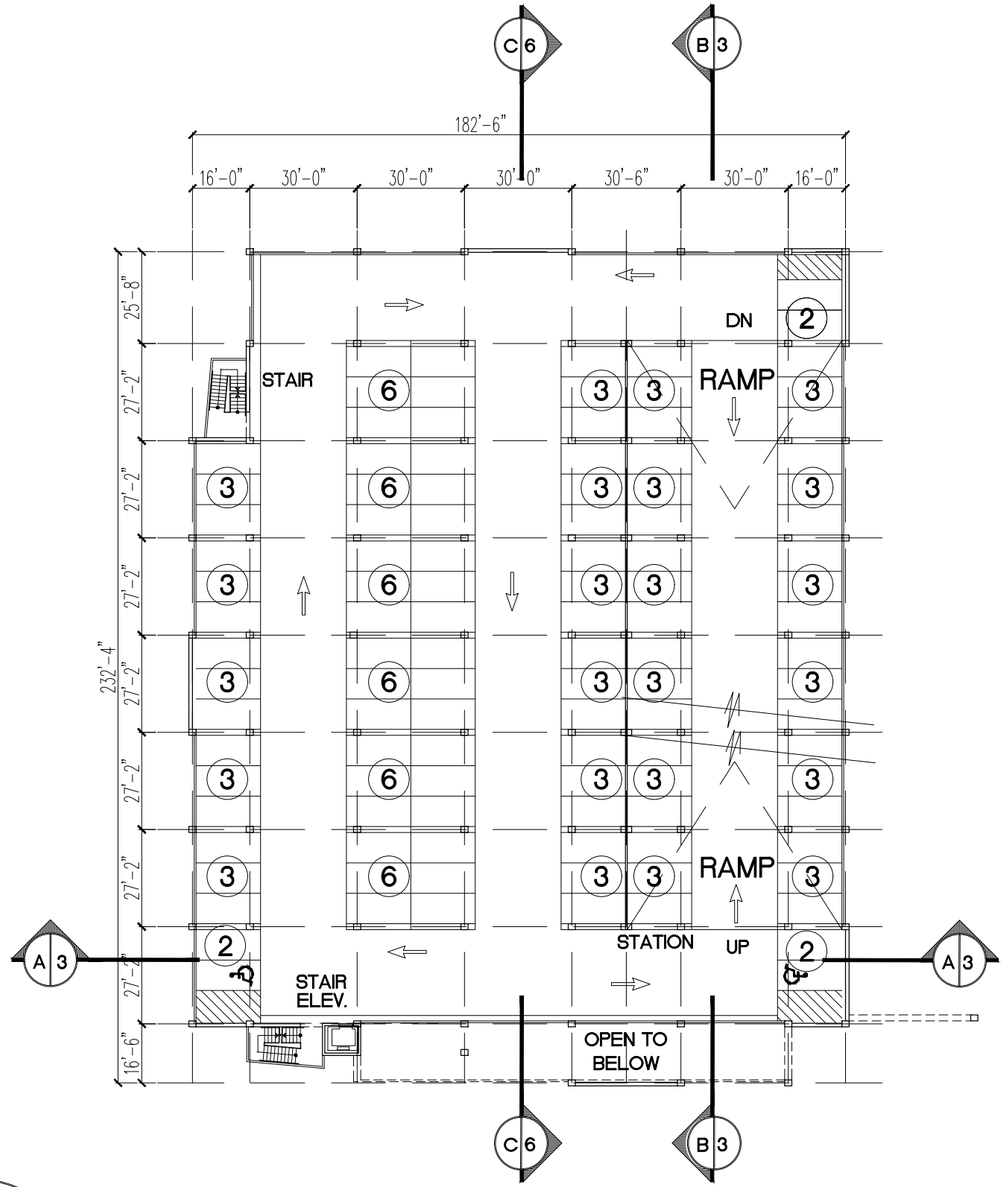

1 2nd LEVEL FLOOR PLAN 110 P.S. (2 ADA)
SCALE: 1"=20'-0"

TCC PARKING GARAGE

LOT - C

2

EGLIN BRESLER ARCHITECTS
7391 EAST TANQUE VERDE ROAD, TUCSON, AZ. 85715
TEL (520) 885-4455 CELL (520) 665-8549
www.eglinbresler.com tatyanab@eglinbresler.com

10/14/2020

JOB# 3330-20

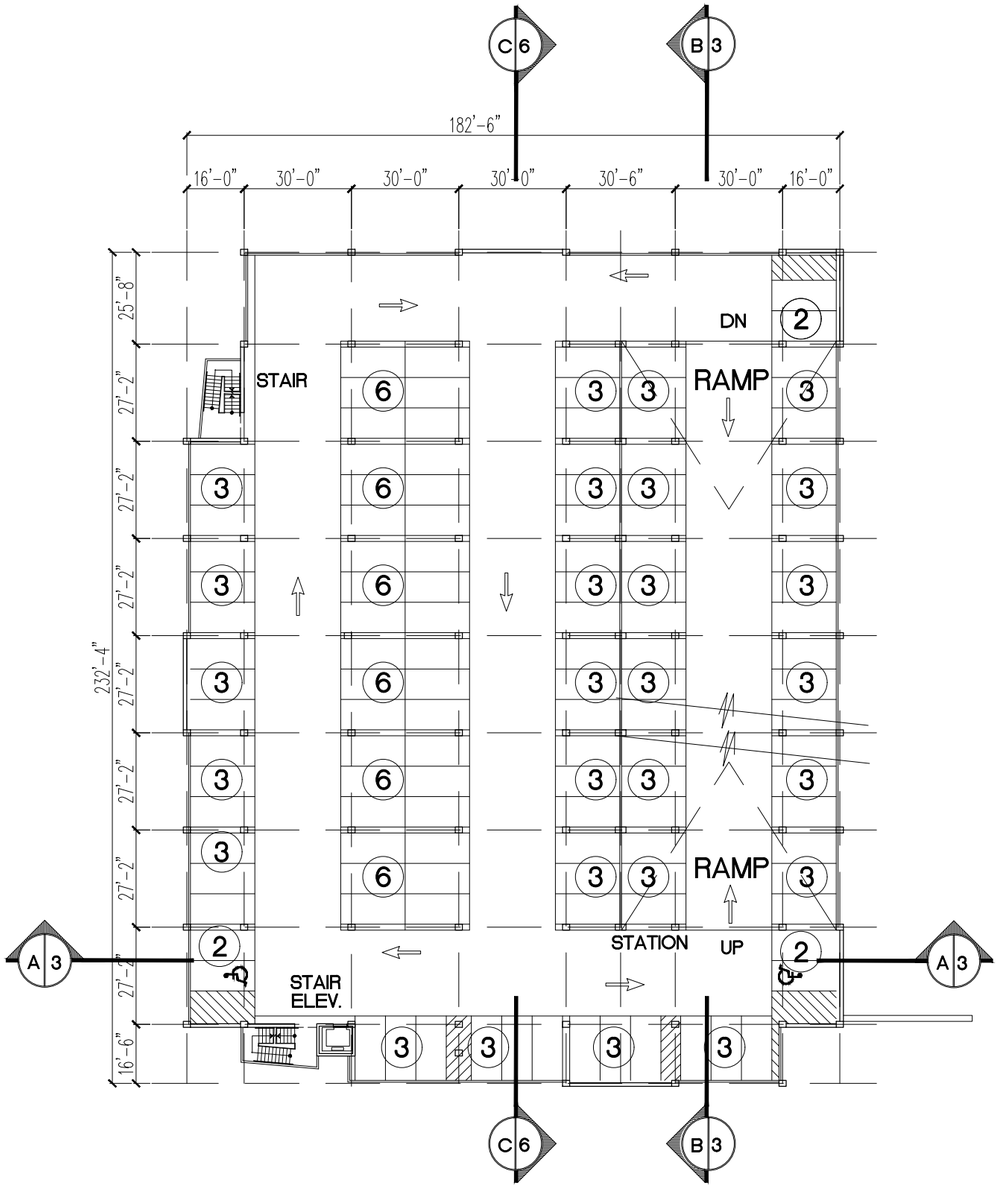

1 3rd AND 4th LEVEL FLOOR PLAN 123 P.S. (2 ADA) EACH
SCALE: 1"=20'-0"

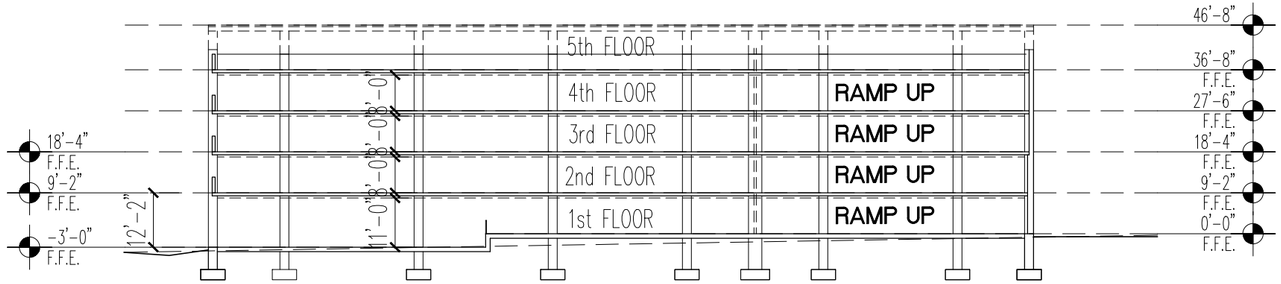

2 BUILDING SECTION - A
SCALE: 1/16"=1'-0"

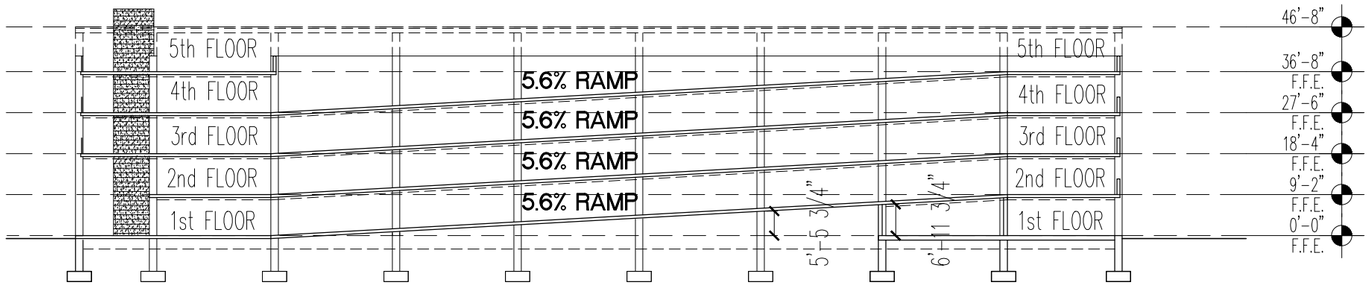

3 BUILDING SECTION - B
SCALE: 1/16"=1'-0"

TCC PARKING GARAGE

LOT - C

EGLIN BRESLER ARCHITECTS
7391 EAST TANQUE VERDE ROAD, TUCSON, AZ. 85715
TEL (520) 885-4455 CELL (520) 665-8549
www.eglinbresler.com tatyanab@eglinbresler.com

10/14/2020

JOB# 3330-20

3

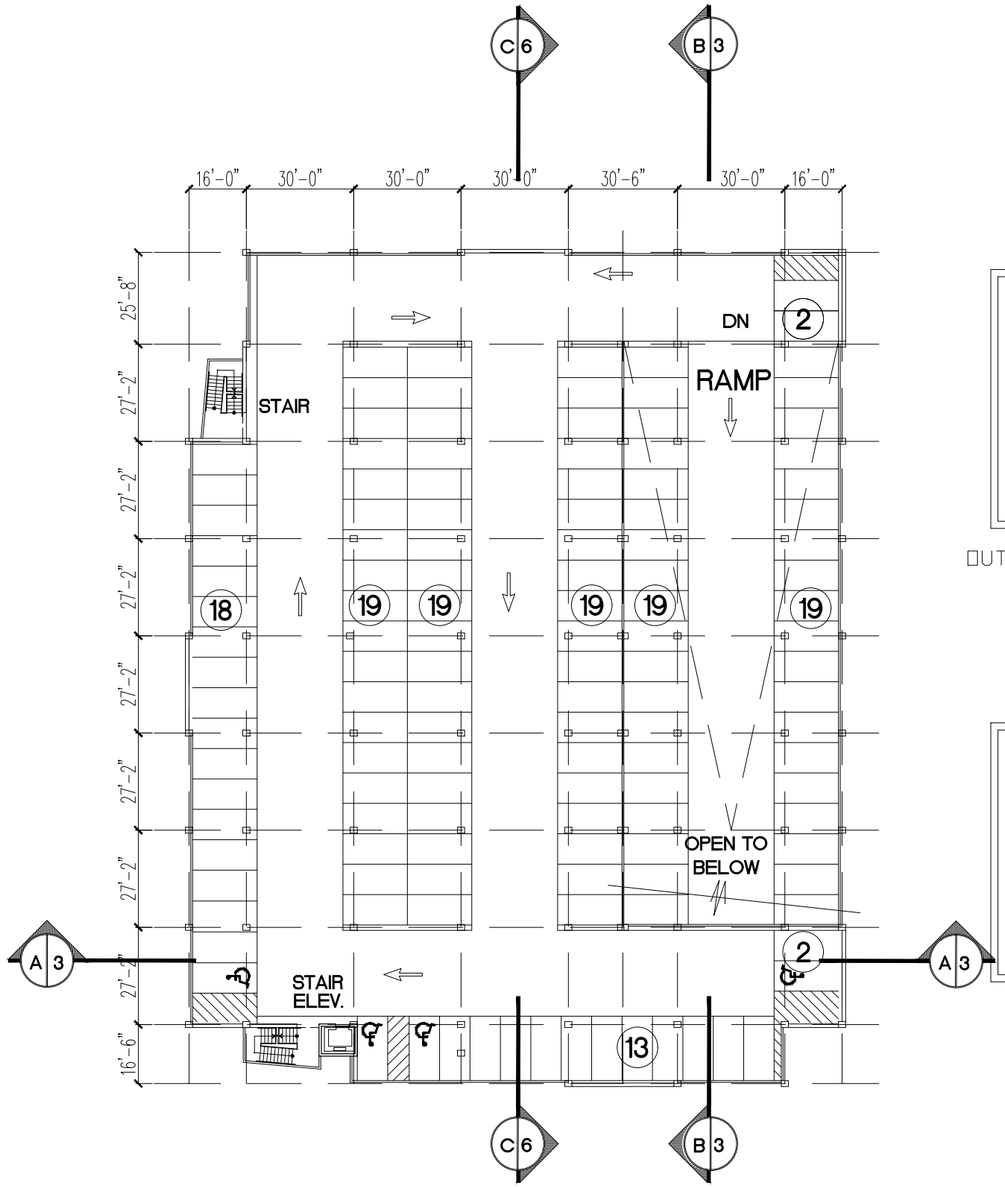

1st LEVEL	77 PS	(4 ADA)
2nd LEVEL	110 PS	(2 ADA)
3rd LEVEL	123 PS	(2 ADA)
4th LEVEL	123 PS	(2 ADA)
5th LEVEL	130 PS	(4 ADA)
TOTAL	563 P. S.	(14 ADA) .

OUTSIDE 19 PS + 30 SP. STREET
(2 ADA)
3 TOUR BUS.
4 LOAD. ZONE

TOTAL 612 P. S. (16 ADA) .

1st LEVEL	30,313 S. F.
2nd LEVEL	39,283 S. F.
3rd LEVEL	41,166 S. F.
4th LEVEL	41,166 S. F.
5th LEVEL	41,695 S. F.
TOTAL	193,623 S. F.

1 5th LEVEL FLOOR PLAN, ROOF DECK 130 P.S. (4 ADA)
SCALE: 1"=20'-0"

TCC PARKING GARAGE

LOT - C

4

EGLIN + BRESLER ARCHITECTS
7391 EAST TANQUE VERDE ROAD, TUCSON, AZ. 85715
TEL (520) 885-4455 CELL (520) 665-8549
www.eglinbresler.com tatyanab@eglinbresler.com

10/14/2020

JOB# 3330-20

1 **WEST ELEVATION**
SCALE: 1/16"=1'-0"

2 **SOUTH ELEVATION**
SCALE: 1/16"=1'-0"

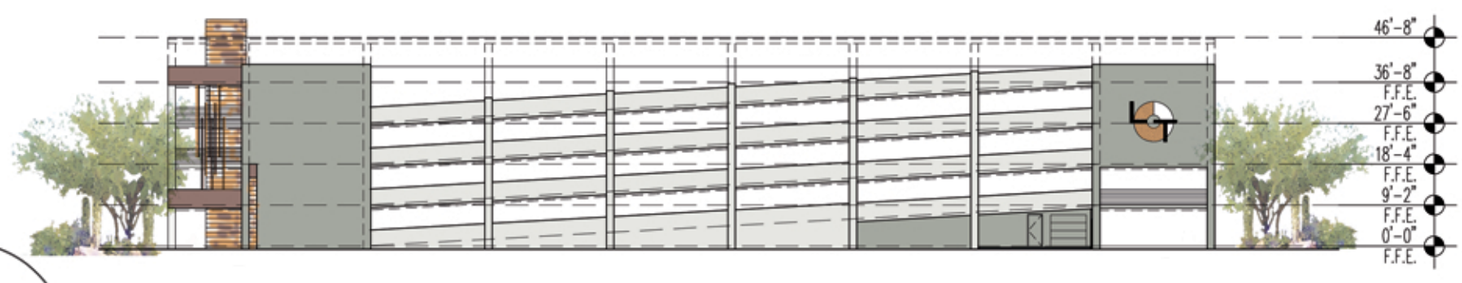

3 **EAST ELEVATION**
SCALE: 1/16"=1'-0"

TCC PARKING GARAGE

LOT - C

5.1

EGLIN BRESLER ARCHITECTS
7391 EAST TANQUE VERDE ROAD,
TEL (520) 885-4455
www.eglinbresler.com
TUCSON, AZ. 85715
CELL (520) 665-8549
tatyanab@eglinbresler.com

10/14/2020

JOB# 3330-20

1 NORTH ELEVATION
SCALE: 1/16"=1'-0"

COLOR PLACEMENT

EXPOSED CONCRETE FINISH	METALLIC PAINT ME 150 SILVER
DE5298 BUTTERSCOTCH SYRUP	DE6215 WOODEN PEG
METALLIC PAINT ME 190 STATUARY BRONZE	SPLITFACE C.M.U.

TCC PARKING GARAGE

LOT - C

6.1

EGLIN BRESLER ARCHITECTS
7391 EAST TANQUE VERDE ROAD, TUCSON, AZ. 85715
TEL (520) 885-4455 CELL (520) 665-8549
www.eglinbresler.com tatyanab@eglinbresler.com

10/14/2020 JOB# 3330-20

COLOR PLACEMENT

EXPOSED CONCRETE FINISH

METALLIC PAINT ME150 SILVER

DE5298 BUTTERSCOTCH SYRUP

DE6215 WOODEN PEG

METALLIC PAINT ME190 STATUARY BRONZE

SPLITFACE C.M.U. YOUNG BLOCK COMPANY UMBER BROWN

EXPOSED CONCRETE CRASH WALLS AND COLUMNS

ROLL-UP METAL WIRE SCREEN

METAL WIRES RAIL SYSTEM

2"x6" LIGHT GAUGE STEEL STUDS IN 3 COLORS:
ME 150 SILVER
ME 190 STATUARY BRONZE
DE 5298 BUTTERSCOTCH SYRUP

MATERIAL BOARD
TCC PARKING GARAGE

LOT - C

EGLIN BRESLER ARCHITECTS
7391 EAST TANQUE VERDE ROAD,
TEL (520) 885-4455
www.eglinbresler.com
TUCSON, AZ. 85715
CELL (520) 665-8549
tatyanab@eglinbresler.com

1

10/20/2020

JOB# 3330-20

INSPIRATIONS
TCC PARKING GARAGE

LOT - C

7

EGLIN BRESLER ARCHITECTS
7391 EAST TANQUE VERDE ROAD, TUCSON, AZ. 85715
TEL (520) 885-4455 CELL (520) 665-8549
www.eglinbresler.com tatyanab@eglinbresler.com

TCC PARKING GARAGE

LOT - C

EGLIN BRESLER ARCHITECTS
7391 EAST TANQUE VERDE ROAD,
TEL (520) 885-4455
www.eglinbresler.com
TUCSON, AZ. 85715
CELL (520) 665-8549
tatyanab@eglinbresler.com

08/25/2020

JOB# 3330-20

TCC PARKING GARAGE

LOT - C

EGLIN BRESLER ARCHITECTS
7391 EAST TANQUE VERDE ROAD,
TEL (520) 885-4455
www.eglinbresler.com
TUCSON, AZ. 85715
CELL (520) 665-8549
fatyanob@eglinbresler.com

08/25/2020

JOB# 3330-20

TCC PARKING GARAGE

LOT - C

EGLIN BRESLER ARCHITECTS
7391 EAST TANQUE VERDE ROAD, TUCSON, AZ. 85715
TEL (520) 885-4455 CELL (520) 665-8549
www.eglinbresler.com tatyanab@eglinbresler.com

08/25/2020

JOB# 3330-20