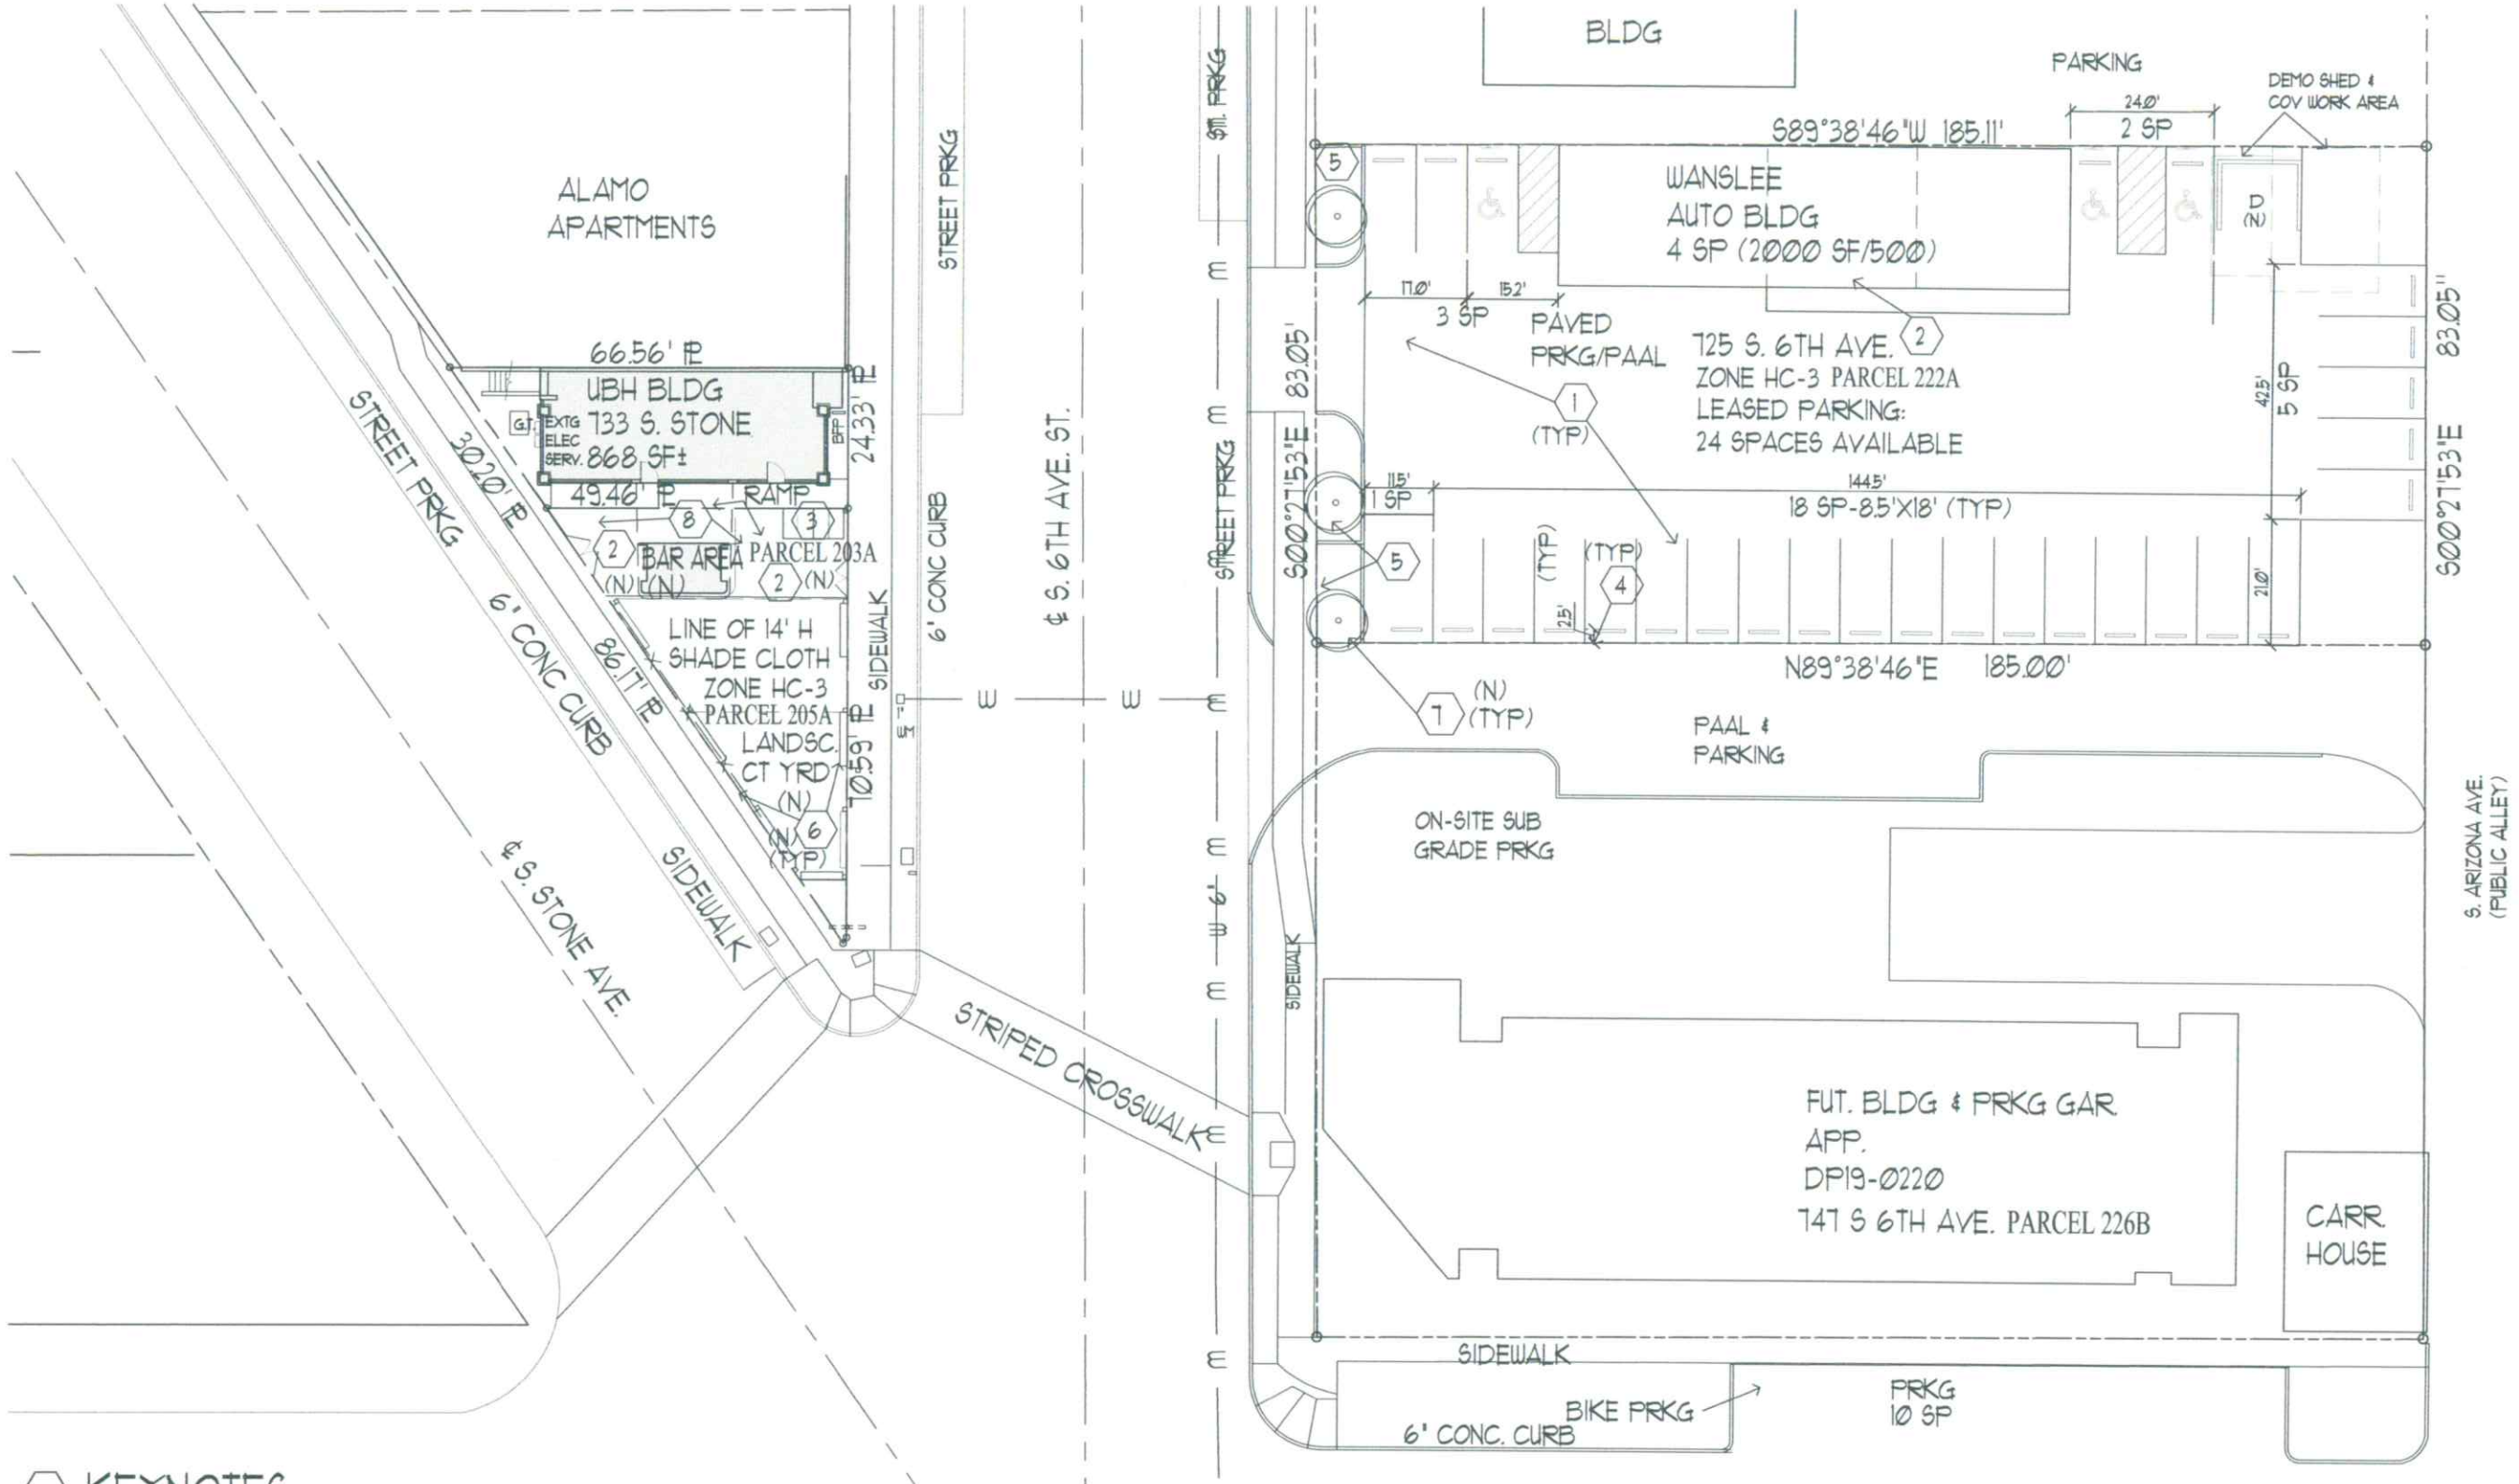


## KEYNOTES

1. REPAIR PAVED PARKG SPACES, PAAL & DRIVE AS NECESSARY & RE-STRIPE
2. CONC. WALK W/ EDGE FLUSH W/ PAVING/FIN. GRADE
3. SECURED BICYCLE PARKING RACK, DET 3
4. PARKING CONC. WHEEL STOP
5. SCREEN WALL AND/OR LANDSCAPE AREA
6. MTL & WIRE 4' H SITE FENCE & RAISED PLANTER BOXES
7. CANOPY TREE-15 GAL CHILEAN MESQUITE (PROSOPIS CHILENSIS)
8. OPEN OUTSIDE BAR UNDER EXTG COV. SERVICE AREA

## SITE PLAN

SCALE: 1"=30'

# UGLY BUT HONEST

733 S. STONE AVE.
725 S. 6TH AVE.
TUCSON, AZ 85701

FENECK GROUP, INC.
ARCHITECTURE-PLANNING
P.O. Box 550
Vail, Arizona 85641
(520) 886-2992
DESIGN/BUILD-
CONSTRUCTION MGMT. - CONSULTING

REGISTERED ARCHITECT
CERTIFICATE NO. 19602
JOHN FENECK
DATE SIGNED 7/29/21
ARIZONA U.S.A.
EXP. 12/31/23

| | |
|---|---|
| DRAWN | JD |
| JOB NO. | |
| DATE | 07/29/21 |
| SHEET | AS1 |
| OF | 1 SHEETS |




SOUTH




EAST

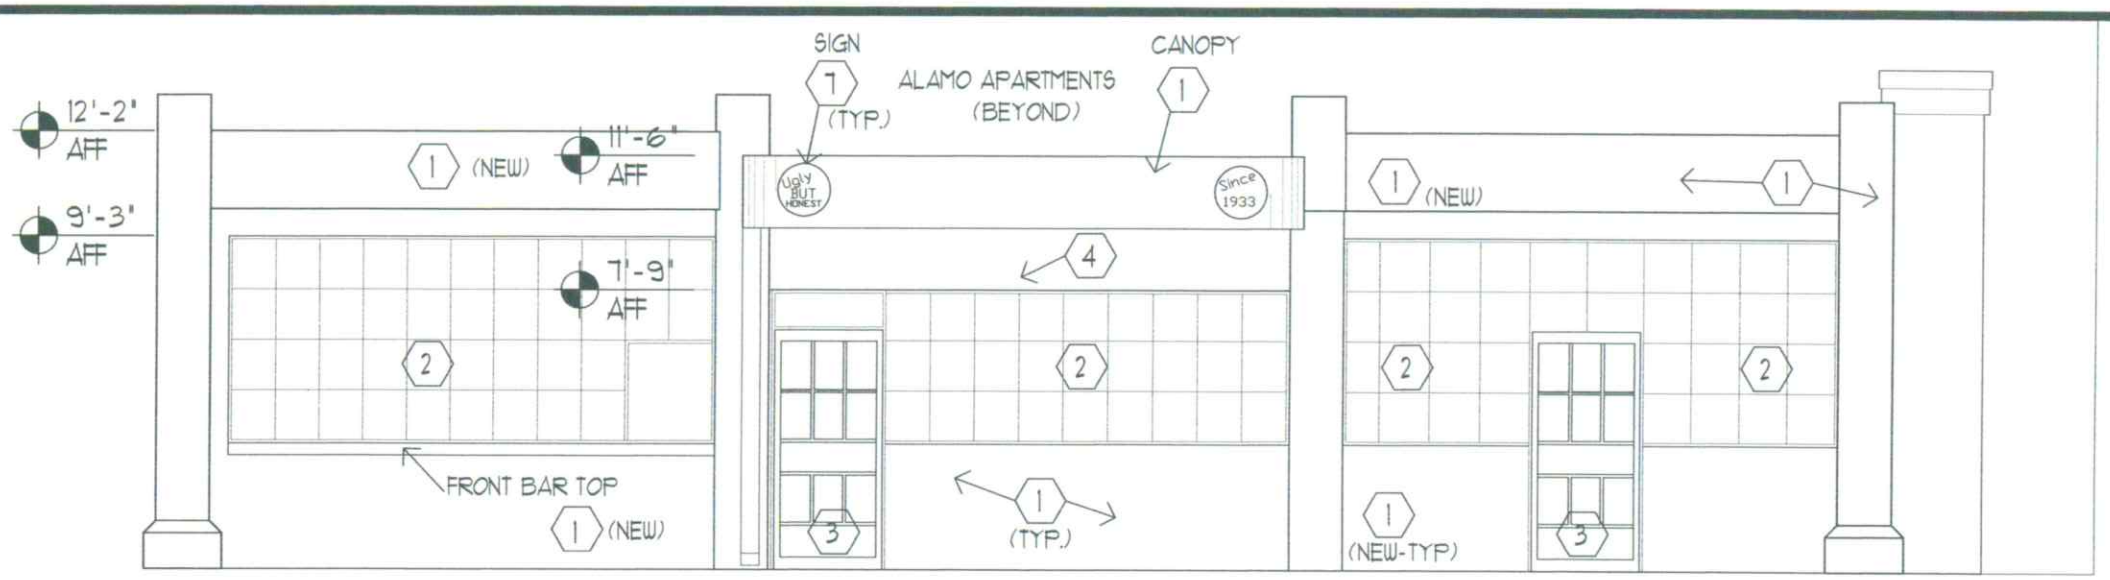


WEST

## BLDG ELEVATIONS

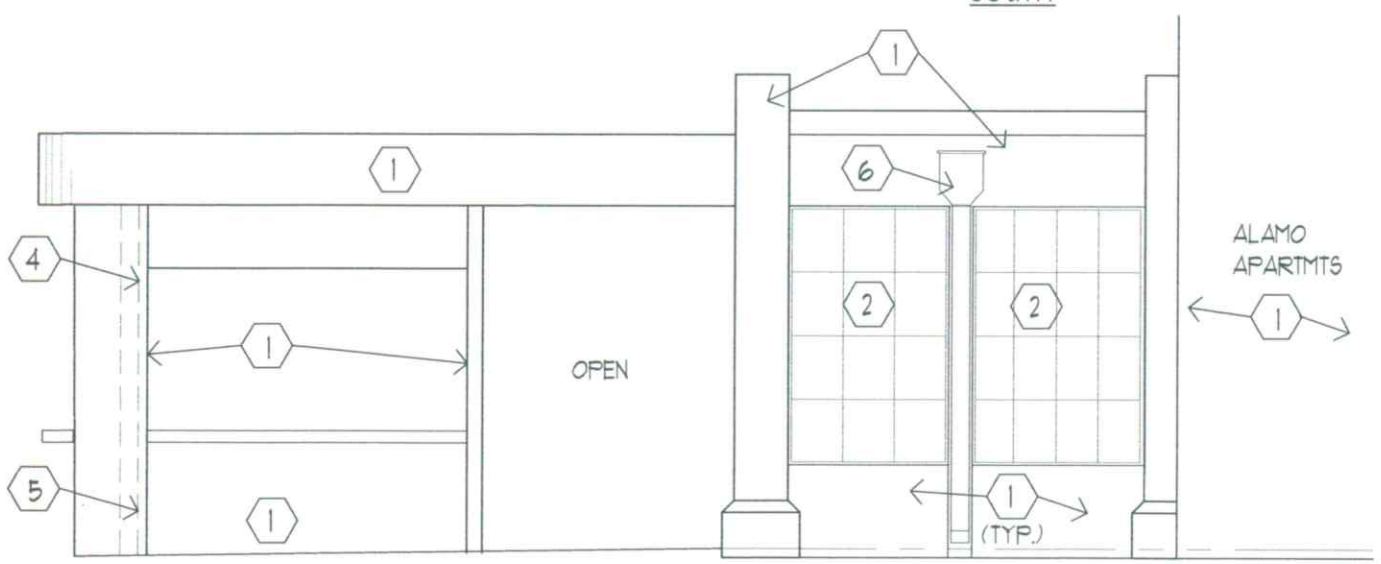SCALE: 3/16" = 1'-0"

## KEYNOTES-ELEVATIONS

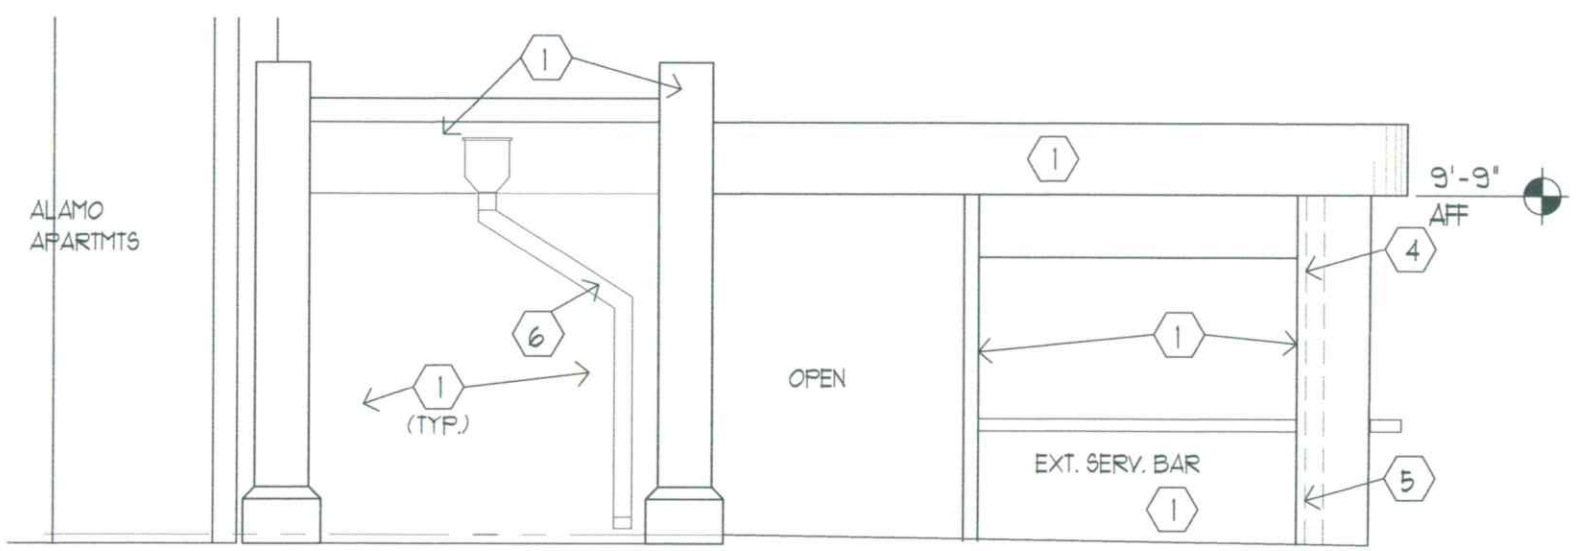1. FLAT METAL PANEL SIDING- MATCH EXISTG PROFILE AND COLOR (OFF WHITE)
2. STEEL SASH WINDOWS
3. METAL FINISH DOOR
4. STEEL PIPE CANOPY POST EXTG (E)
5. GLASS BLOCK BAR
6. SHT MTL DRAIN & DOWNSPOUT
7. EXISTING SIGNAGE TO REMAIN

UGLY BUT HONEST
TI.

733 S. STONE AVE.
TUCSON, AZ 85701

FENECK GROUP, INC.
ARCHITECTURE-PLANNING
P.O. Box 550
Vail, Arizona 85641
(520) 886-2992
DESIGN/BUILD-
CONSTRUCTION MGMT. - CONSULTING

REGISTERED ARCHITECT
CERTIFICATE NO. 19602
JOHN FENECK
DATE SIGNED 7/29/21
ARIZONA U.S.A.
EXP. 12/31/23

DRAWN
JD
JOB NO.
DATE
07/29/21
SHEET
A1
OF 1 SHEETS