

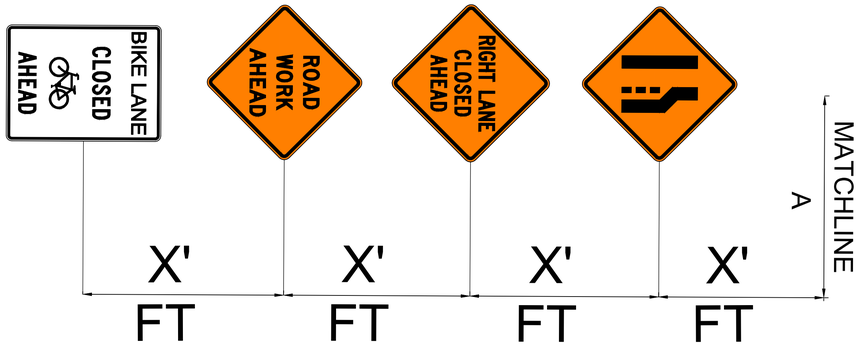


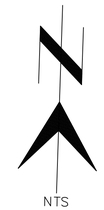

(EACH PLAN SHEET SHALL NOT EXCEED ¼ MILE IN LENGTH)

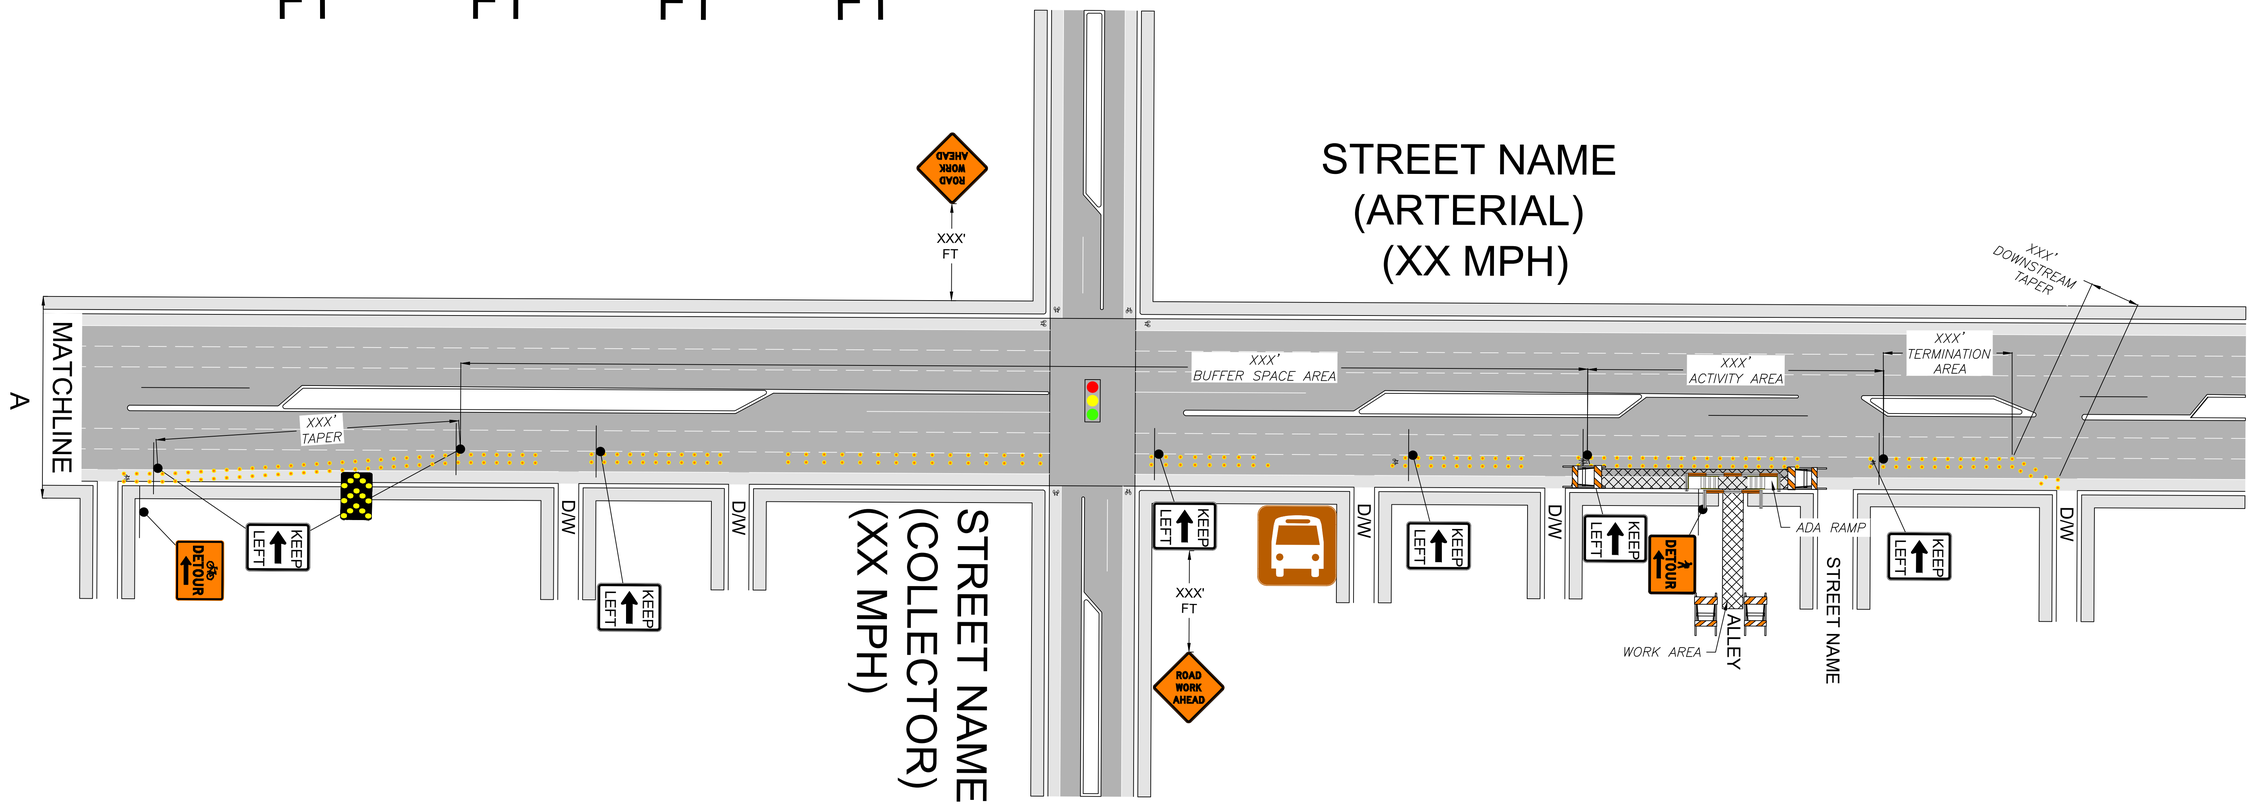

BUSINESS ACCESS

TO BE PLACED AT ALL BUSINESS DRIVEWAYS

RESTRICTION TYPE	RESTRICTION DURATION (DAYS)	RESTRICTION LENGTH (1 UNIT=1/8TH MILE)	LANES/ STOPS/ DIRECTIONS
EXAMPLE: RIGHT LANE CLOSURE	XXX	XXX	XXX

SETUP HOURS (MON.–FRI.)

- ☐ REGULAR: 9:00 AM –3:30 PM
- ☐ MORNING (EXTENDED): 6:00 AM – 9:00 AM
- ☐ EVENING (EXTENDED): 3:30 PM – 6:00 PM
- ☐ NIGHT: 8:00 PM – 6:00 AM
- ☐ DAY AND NIGHT: 24 HOURS
- ☐ WEEKENDS
- ☐ HOLIDAYS

CONTRACTOR:

CONTRACTORS NAME

CONTACT: JOHN DOE
CONTACT #: (520) 123-4567
LOCATION: XXXX E STREET BLVD
E-MAIL: CONTRACTOR.EMAIL.COM

DESIGN PROFESSIONAL (ATSSA CERTIFIED)

CONTACT: JOHN DOE
CONTACT #: (XXX) XXX-XXXX
E-MAIL: ATSSA_CERTIFIED@EMAIL.COM

BARRICADE COMPANY

CONTACT: XXXX E. STREET BLVD
CONTACT #: (XXX) XXX-XXXX
E-MAIL: BARRICADE_CO@EMAIL.COM
ARIZONA CONTRACTORS# ROC XXXXXX

CITY OF TUCSON
TRANSPORTATION & MOBILITY

RESERVED FOR CITY APPROVAL STAMP

TRAFFIC CONTROL PLAN EXAMPLE

DATE: 06/25/2026

RESTRICTION TYPE

1 OF 1