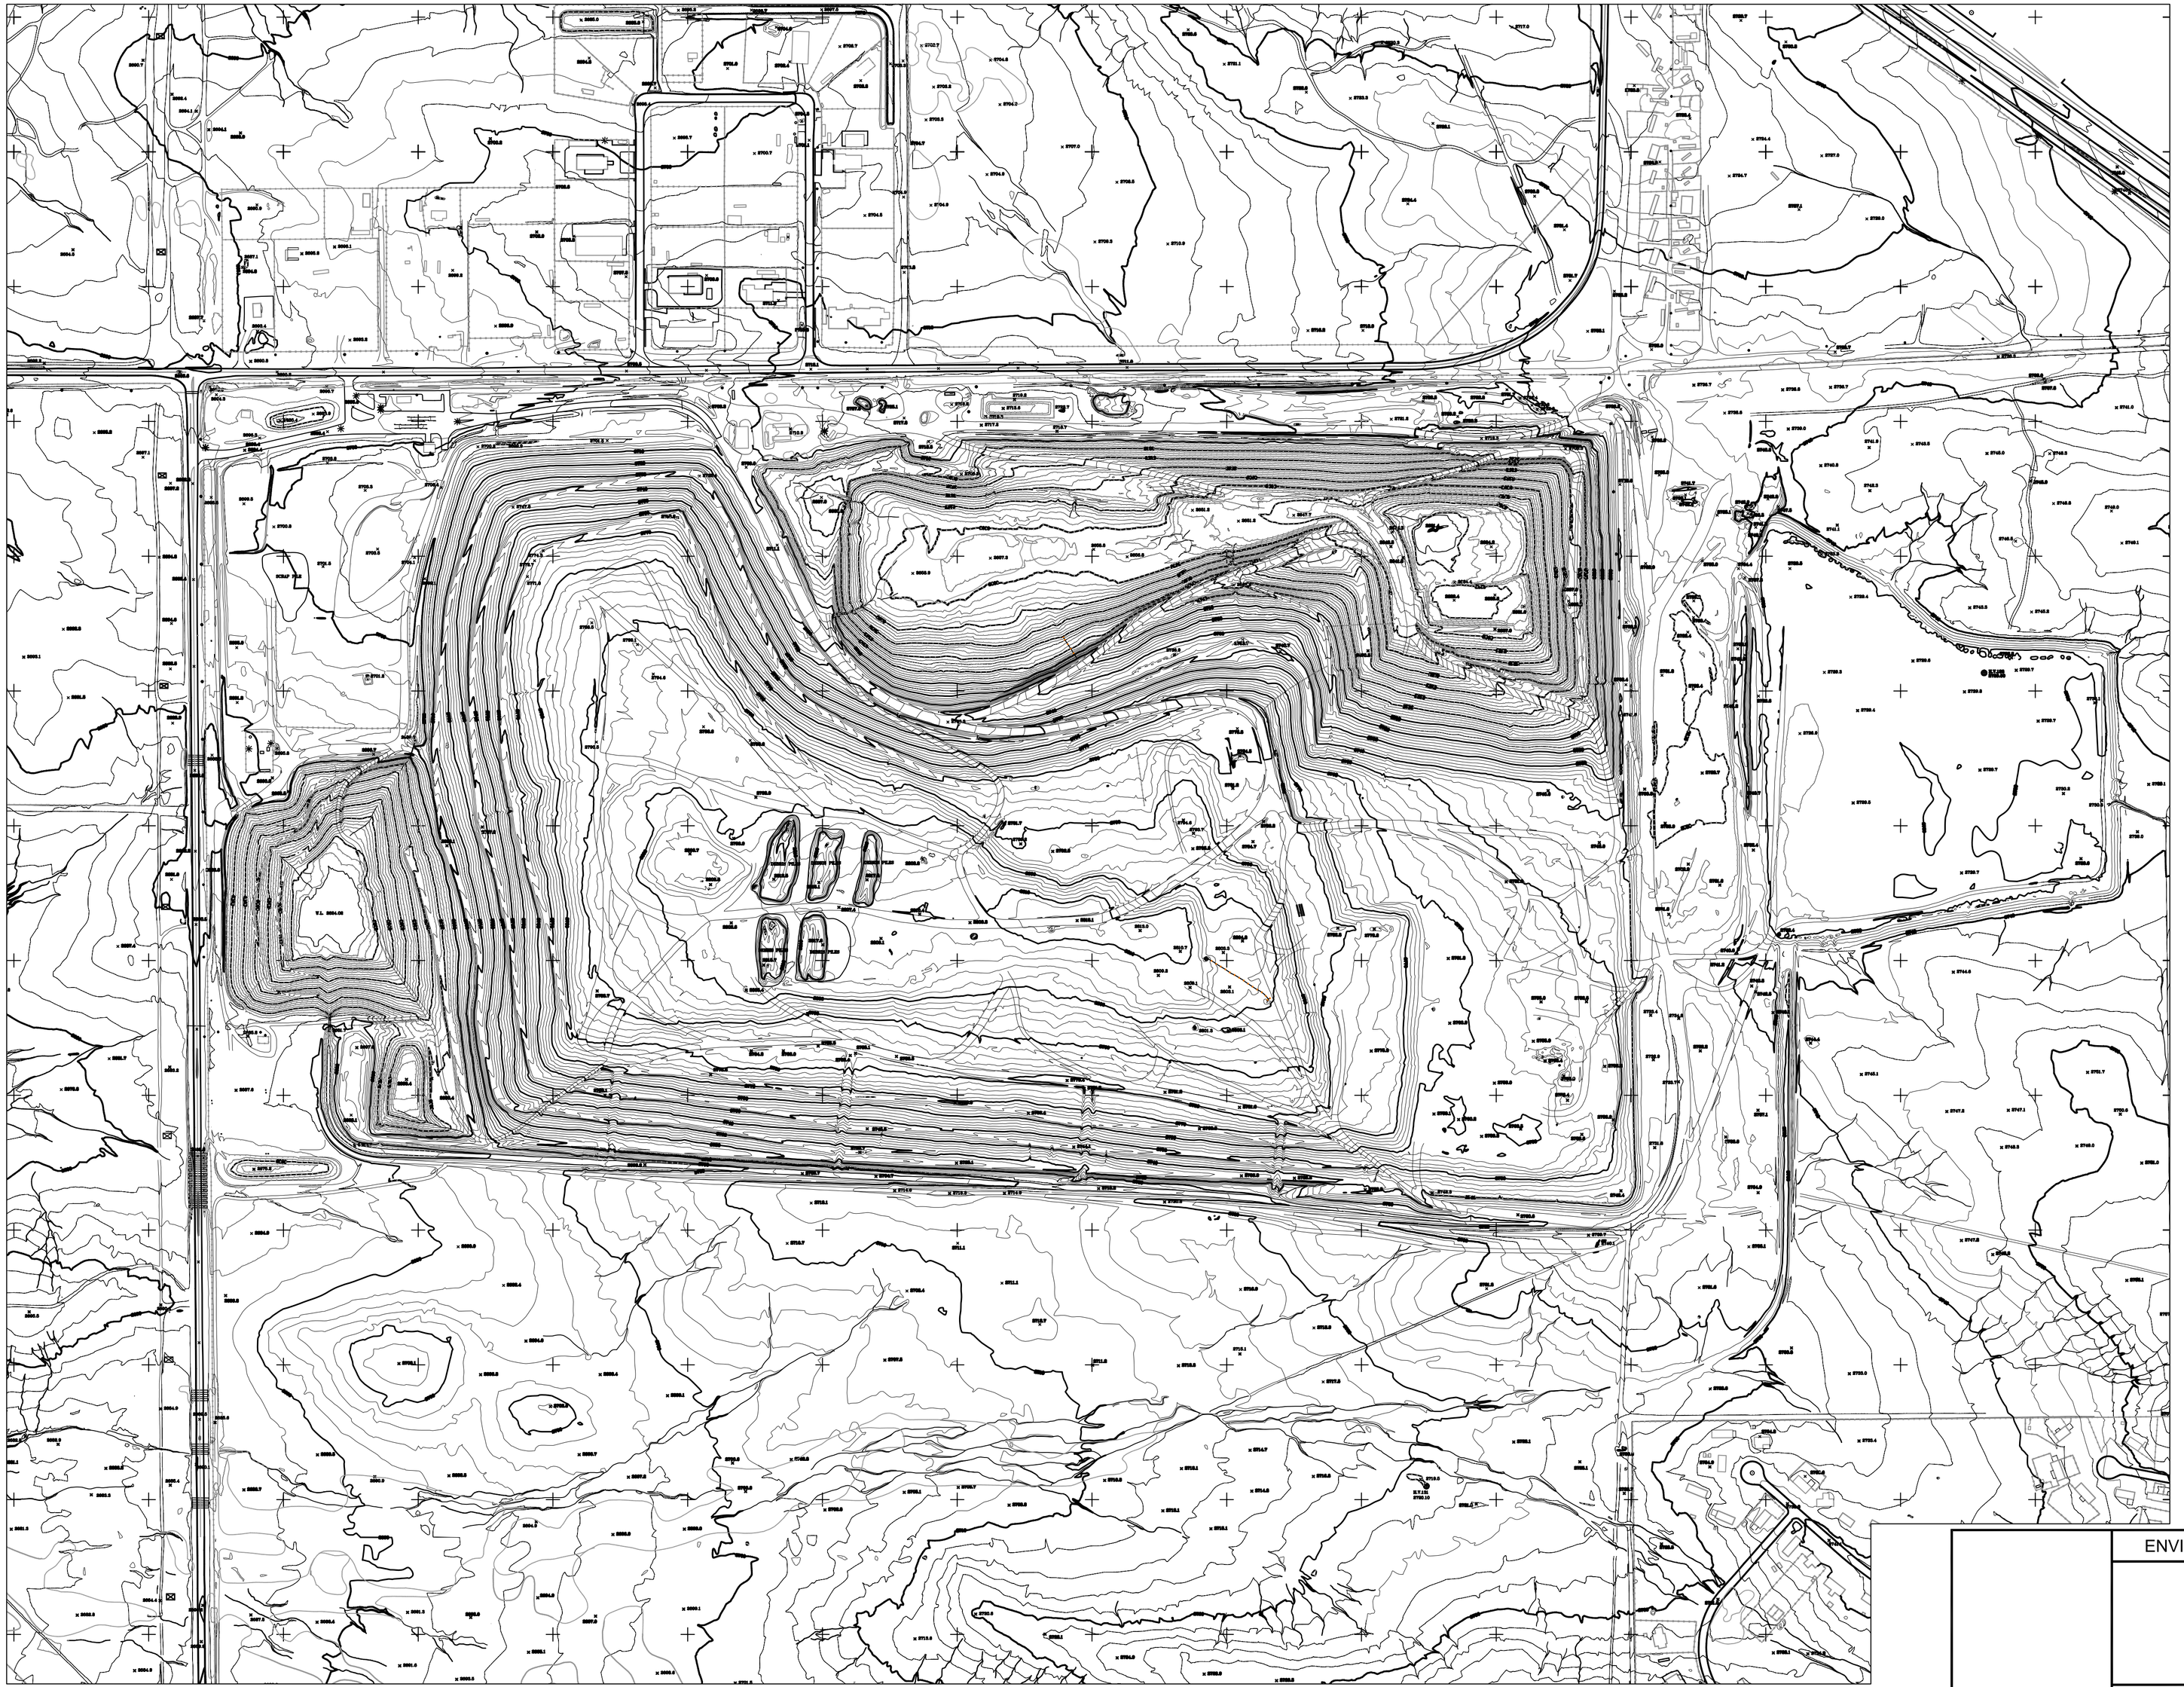

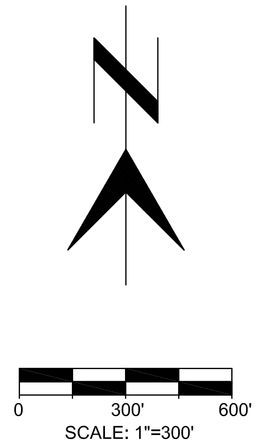

NO.	DATE	REVISION	BY	CHKD.	APPR.

ENVIRONMENTAL SERVICES- ENGINEERING AND TECH SERVICES

LOS REALES LANDFILL

2005 LANDFILL FACILITY TOPOGRAPHY
ATTACHMENT A1

1 OF 1

CITY OF TUCSON

DRWN. BY	RS ENGR	10/2005	REF. _____ SCALE: 1"=300'
DSGN. BY	RS ENGR	10/2005	
CHKD. BY	RS ENGR	10/2005	PLAN NO. _____

THIS DRAWING REPRESENTS INTELLECTUAL PROPERTY OF EMCON/OWT, INC. AS SUCH ANY MODIFICATION TO THE ORIGINAL BY OTHER THAN EMCON/OWT, INC. PERSONNEL VIOLATES ITS ORIGINAL PURPOSE AND AS SUCH IS RENDERED VOID. EMCON/OWT, INC. WILL NOT BE HELD LIABLE FOR ANY CHANGES MADE TO THIS DOCUMENT WITHOUT THE EXPRESS WRITTEN CONSENT OF THE ORIGINATOR.

FOR PERMITTING PURPOSES ONLY - NOT FOR CONSTRUCTION

SOUTH TOPOGRAPHY PREPARED BY COOPER AERIAL SURVEYS CO.
DATE OF AERIAL; JUNE 26, 2002

LANDFILL TOPOGRAPHY PREPARED BY COOPER AERIAL SURVEYS CO.
DATE OF AERIAL; JULY 24, 2003

REV	DATE	DESCRIPTION	DWN BY	DES BY	CHK BY	APP BY
0	6/04	ISSUED FOR PERMITTING	MDC	MDC	CWY	GRB

DATE OF ISSUE JUNE 2004 — DWN BY MDC — DES BY MDC — CHK BY CWY — APP BY GRB

Shaw™ EMCON/OWT, Inc.

CITY OF TUCSON
LOS REALES LANDFILL
TUCSON, ARIZONA

SOLID WASTE FACILITY PLAN
FINAL COVER PLAN

DRAWING NO. 4

PROJECT NO. 824792

THIS DRAWING REPRESENTS INTELLECTUAL PROPERTY OF EMCON/OWT, INC. AS SUCH ANY MODIFICATION TO THE ORIGINAL BY OTHER THAN EMCON/OWT, INC. PERSONNEL VIOLATES ITS ORIGINAL PURPOSE AND AS SUCH IS RENDERED VOID. EMCON/OWT, INC. WILL NOT BE HELD LIABLE FOR ANY CHANGES MADE TO THIS DOCUMENT WITHOUT THE EXPRESS WRITTEN CONSENT OF THE ORIGINATOR.

NOTE: DESIGN CONTOUR ELEVATIONS SHOWN ON THIS DRAWING ARE EXCAVATION SUBGRADE AND LINER ELEVATIONS.

FOR PERMITTING PURPOSES ONLY - NOT FOR CONSTRUCTION

SOUTH TOPOGRAPHY PREPARED BY COOPER AERIAL SURVEYS CO.
DATE OF AERIAL; JUNE 26, 2002

LANDFILL TOPOGRAPHY PREPARED BY COOPER AERIAL SURVEYS CO.
DATE OF AERIAL; JULY 24, 2003

REV	DATE	DESCRIPTION	DWN BY	DES BY	CHK BY	APP BY
0	6/04	ISSUED FOR PERMITTING	MDC	MDC	CWY	GRB

DATE OF ISSUE JUNE 2004 — DWN BY MDC — DES BY MDC — CHK BY CWY — APP BY GRB

Shaw™ EMCON/OWT, Inc.

CITY OF TUCSON
LOS REALES LANDFILL
TUCSON, ARIZONA

SOLID WASTE FACILITY PLAN
SUBGRADE PLAN

DRAWING NO. **3**

PROJECT NO. 824792