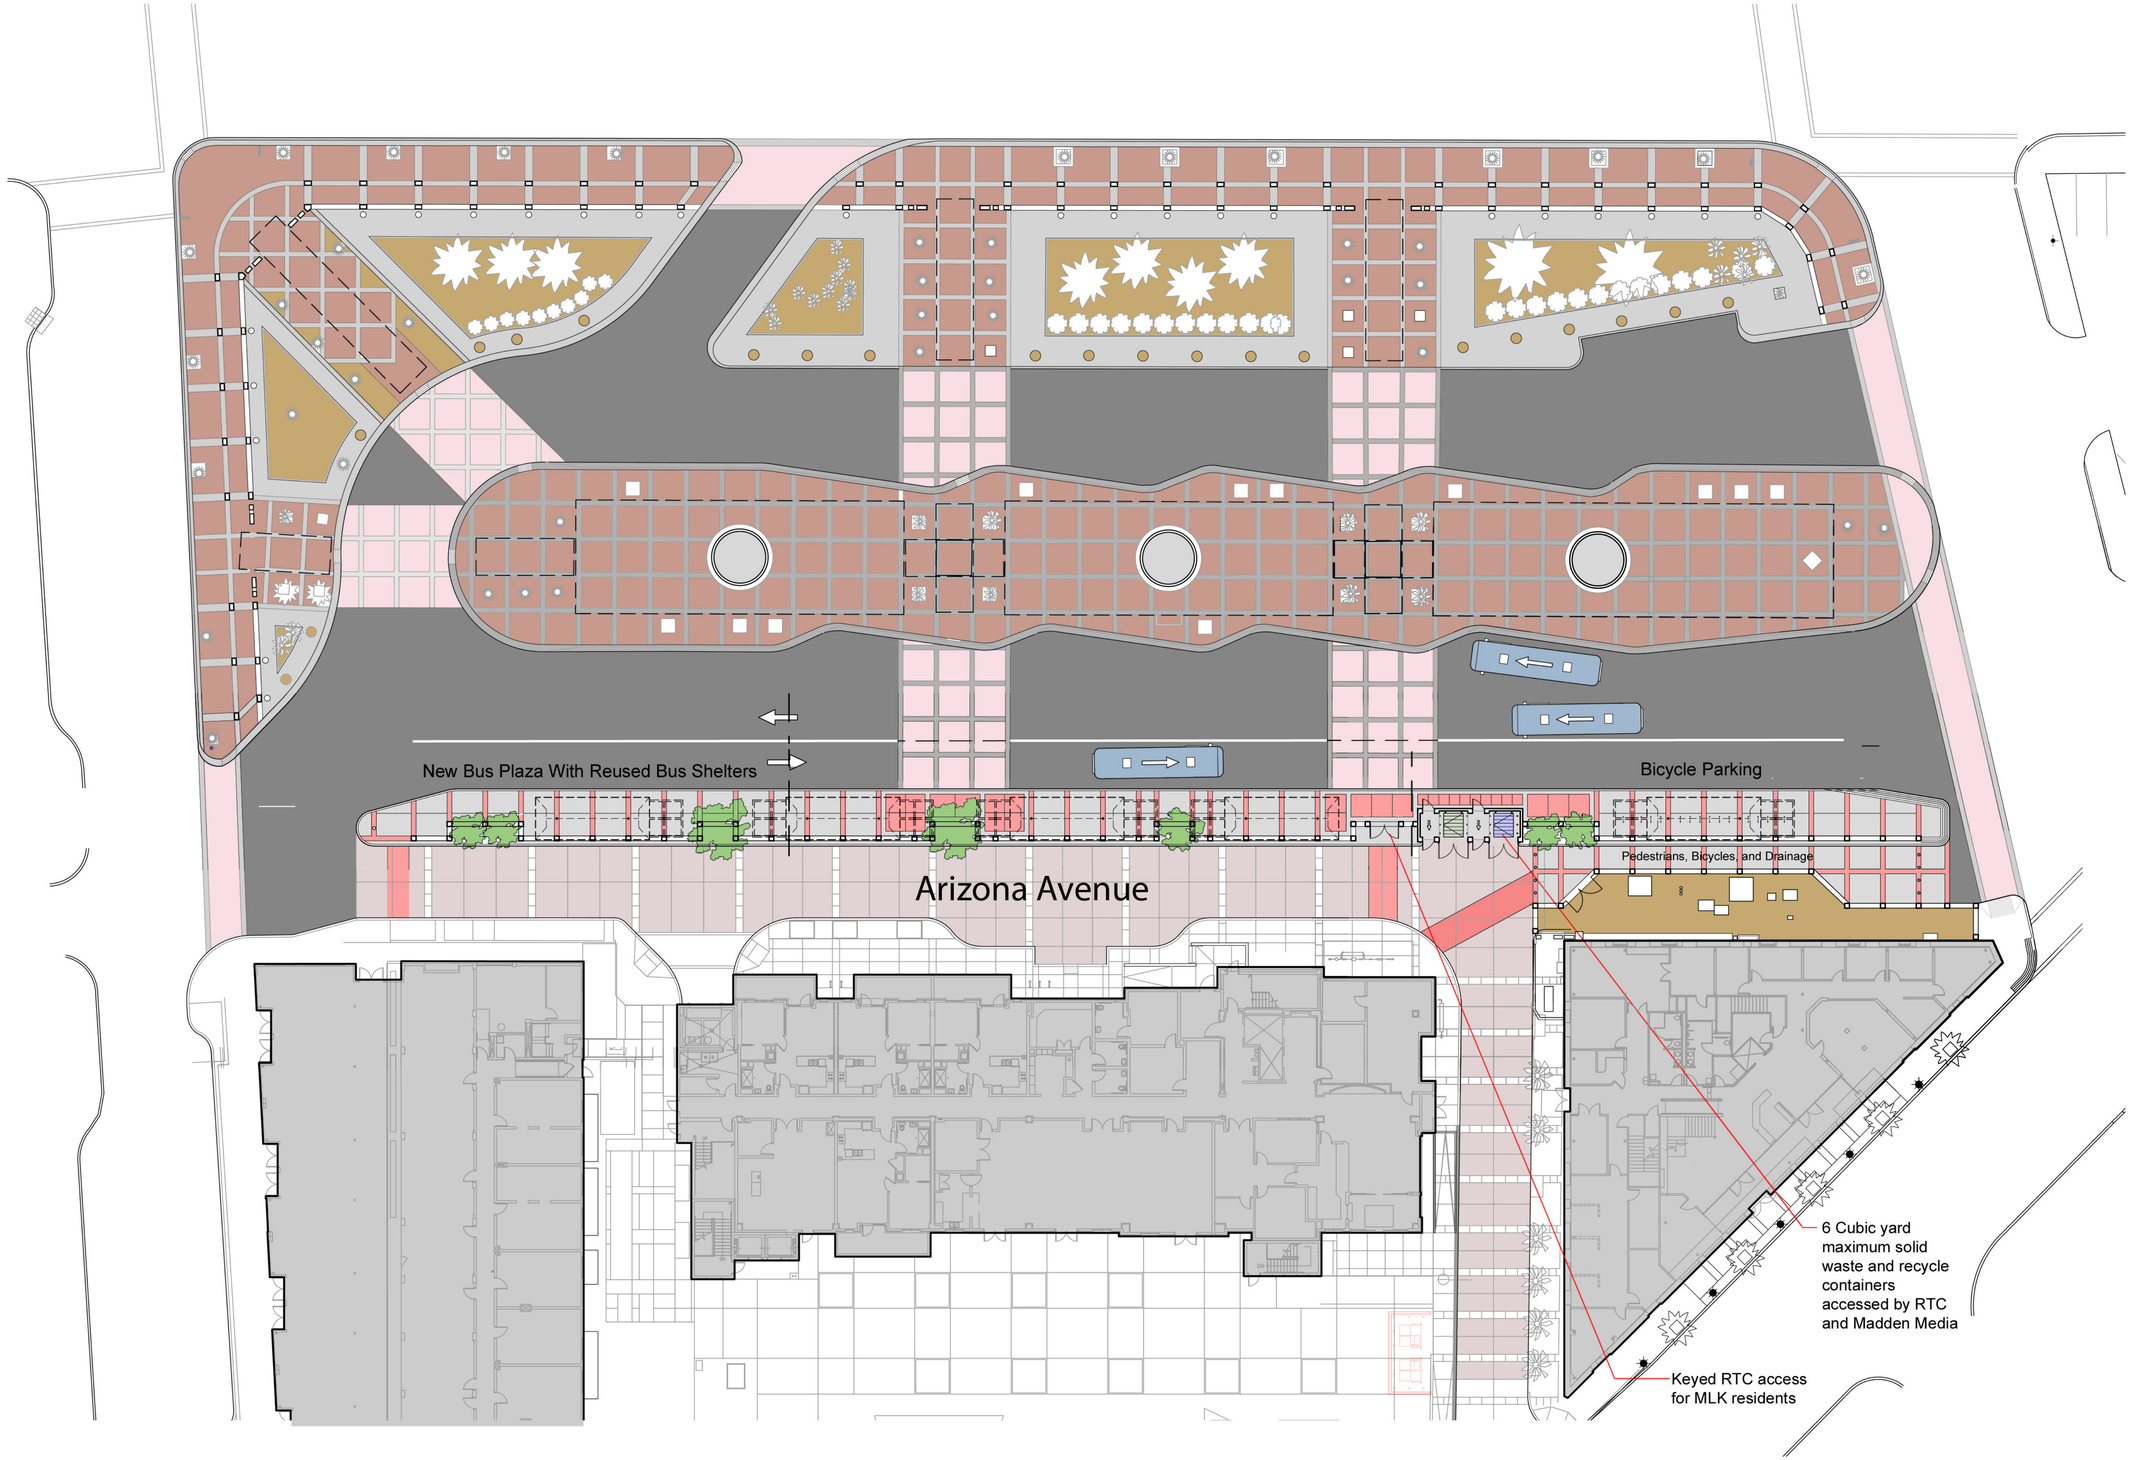

POSTER FROST MIRTO

Ronstadt Transit Center

Eastern Bus Plaza and Solid Waste Enclosure

PENDING FINAL APPROVAL

Scale: 1" = 20'
Sept 15, 2010