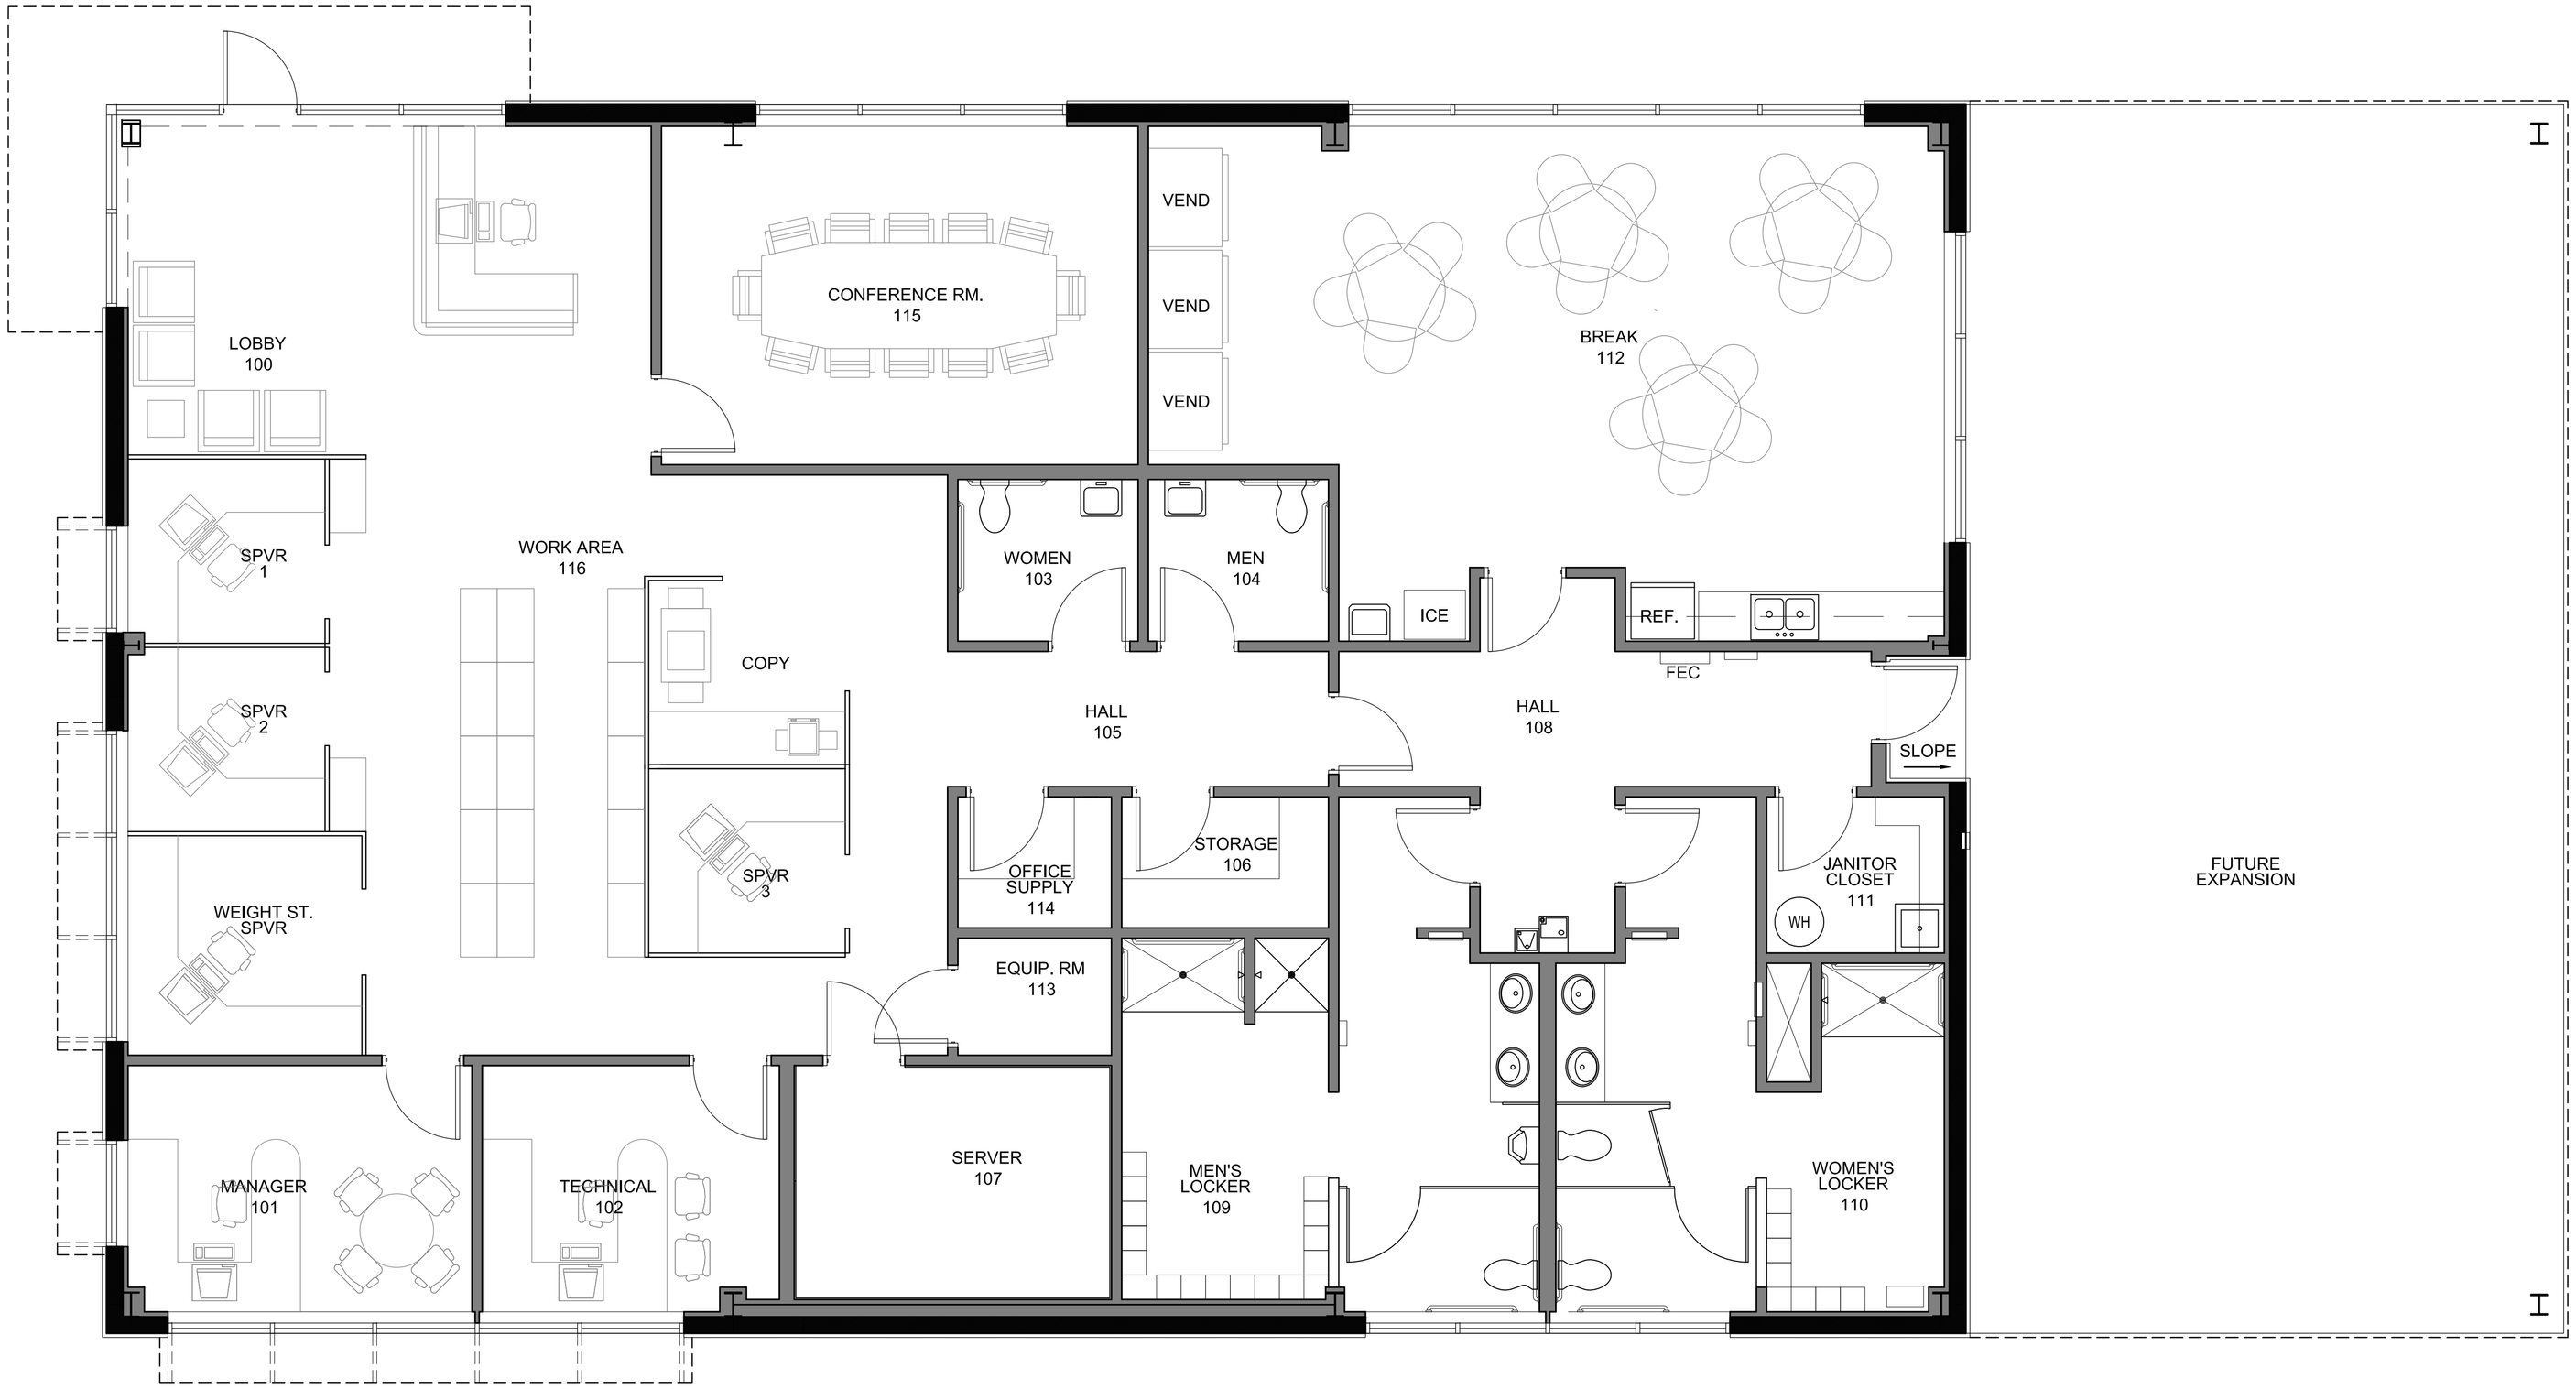

lrd
architecture + planning
1640 e. river rd, suite 206
tucson, az 85718
t: 520.882.4484
f: 520.882.5560

LOS REALES LANDFILL FACILITIES

1 ADMINISTRATION BUILDING FLOOR PLAN
1/4"=1'-0"

N

CITY OF TUCSON FOUNDED 1775