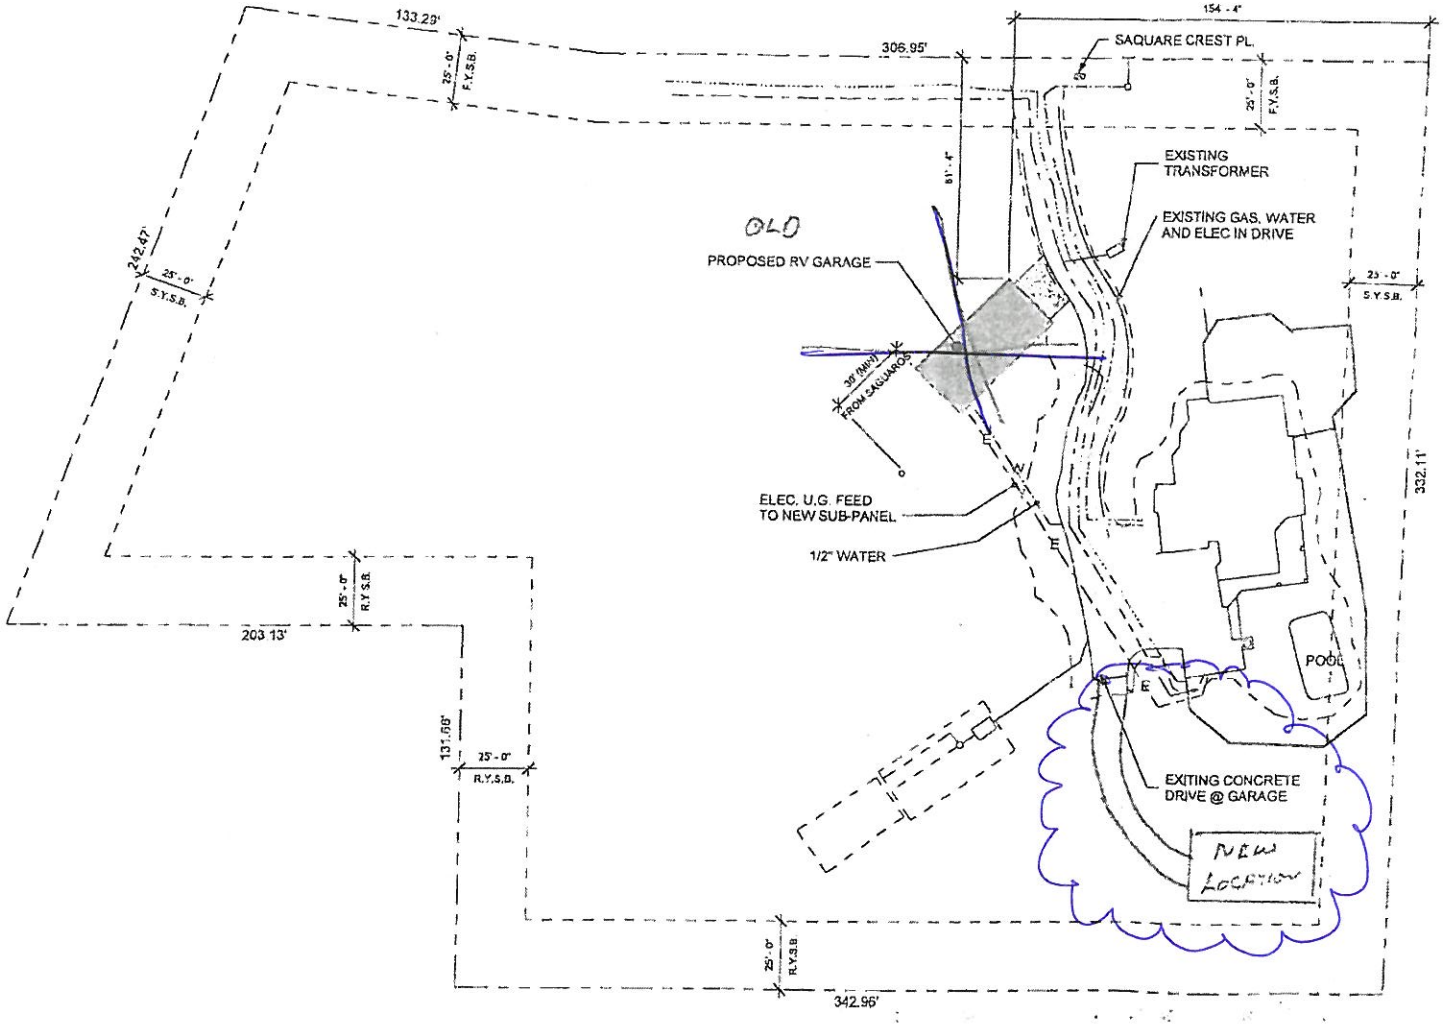

1 Site Plan
1" = 30'-0"

Revised 6/2/17

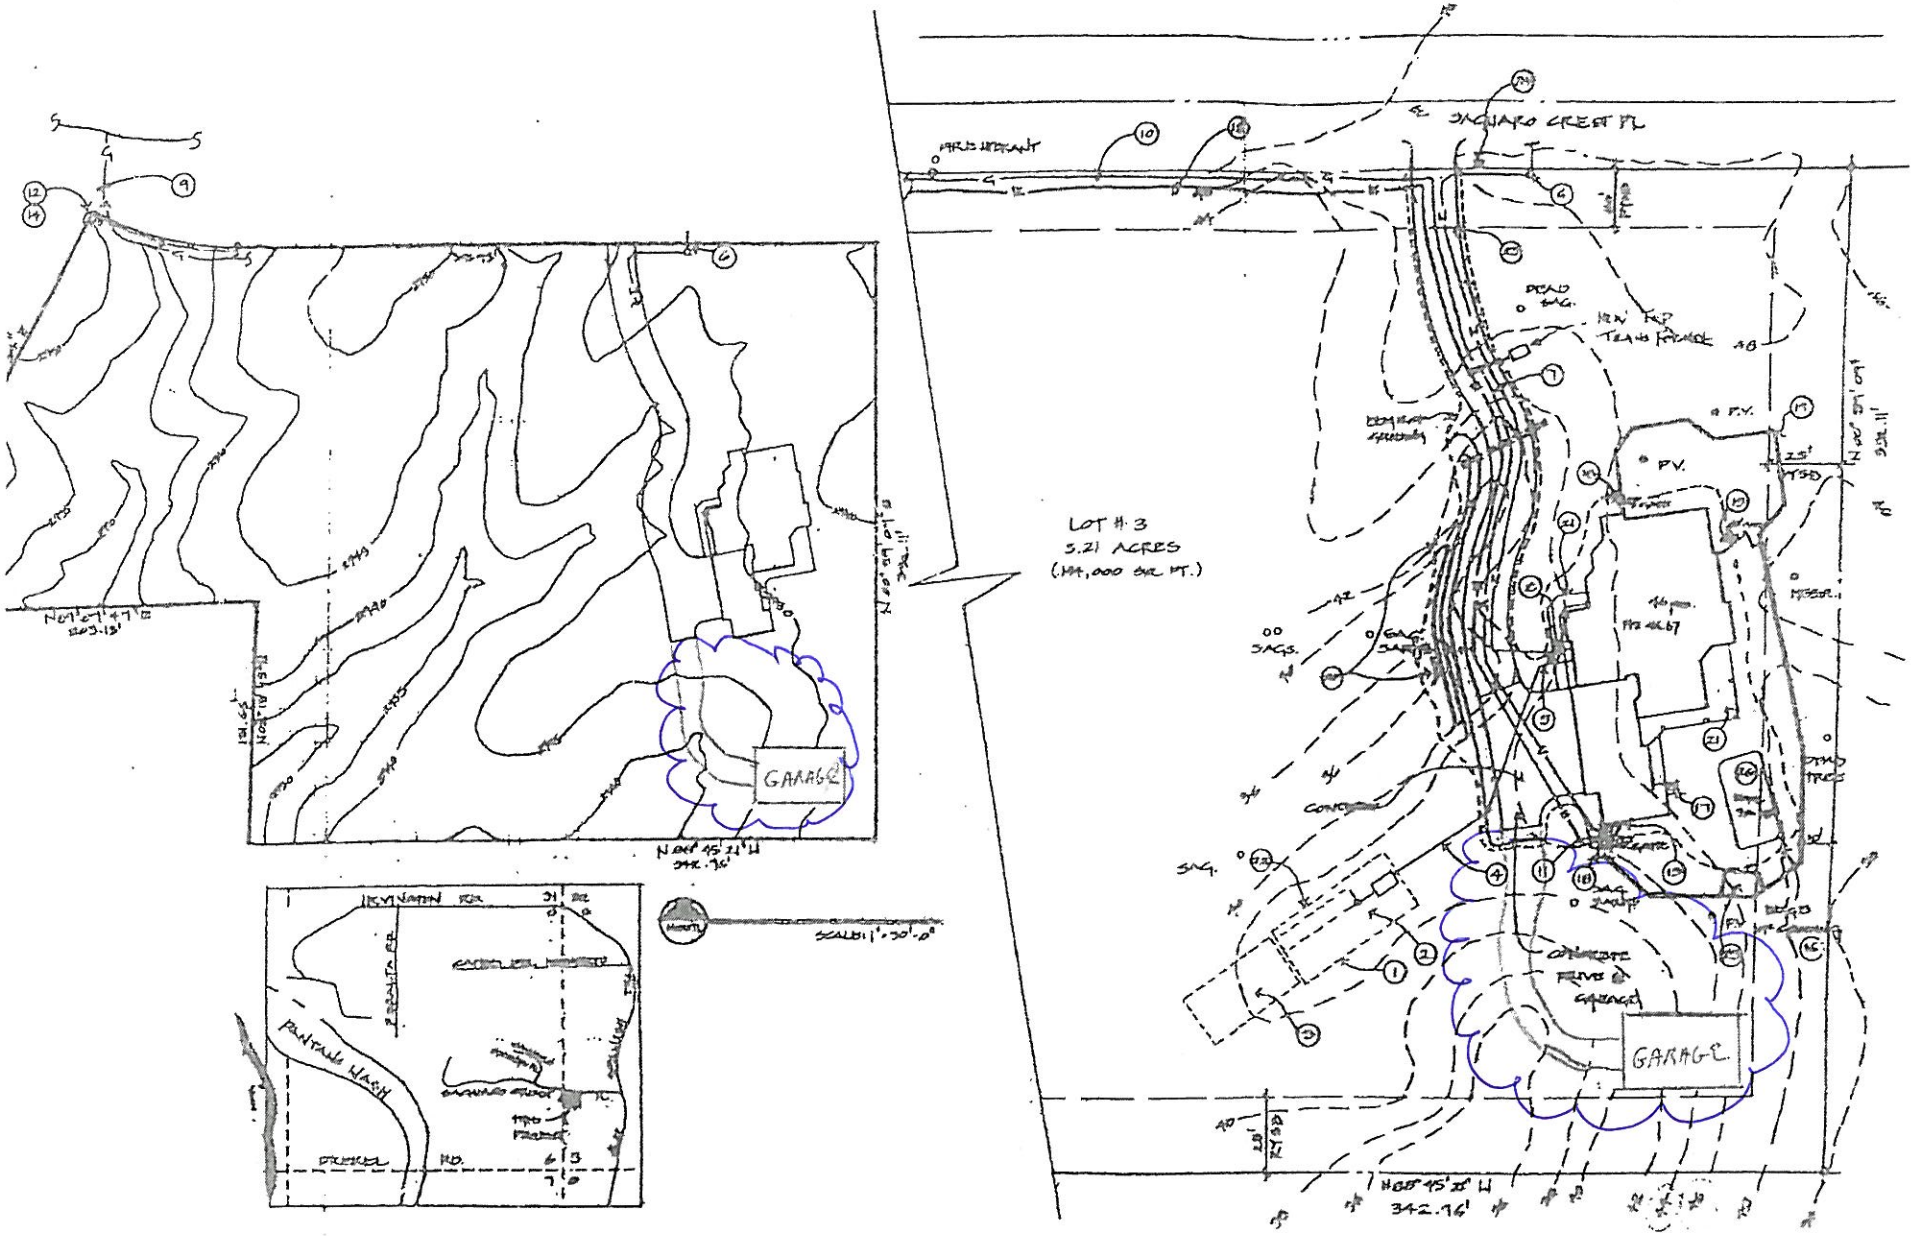

SAGUARO CREST PL
LOT # 3
5.21 ACRES
GARAGE
GARAGE
PANTANO WASH
SCALE: 1" = 30'-0"

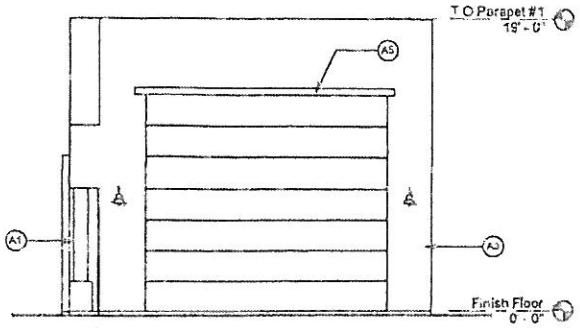

WEST

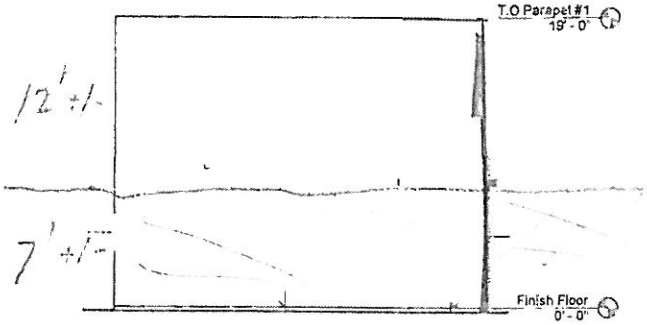

EAST

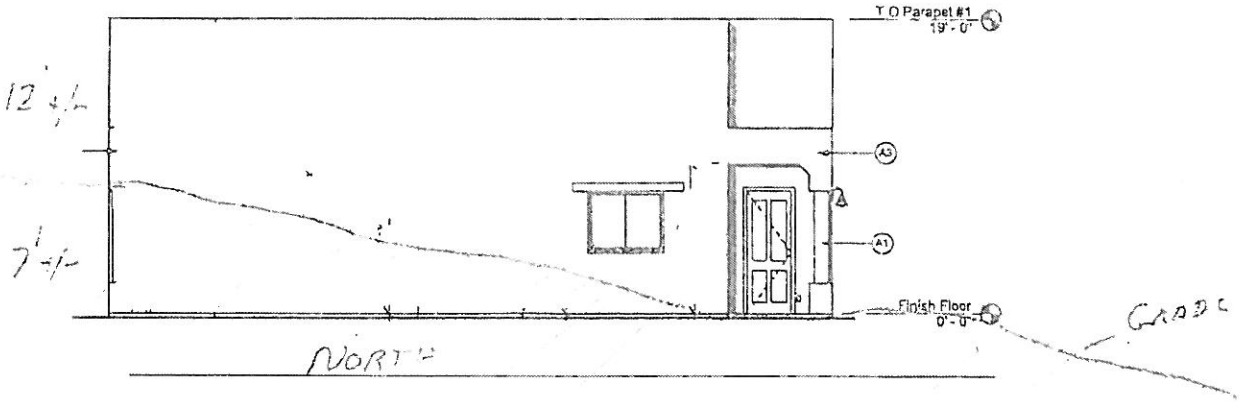

NORTH

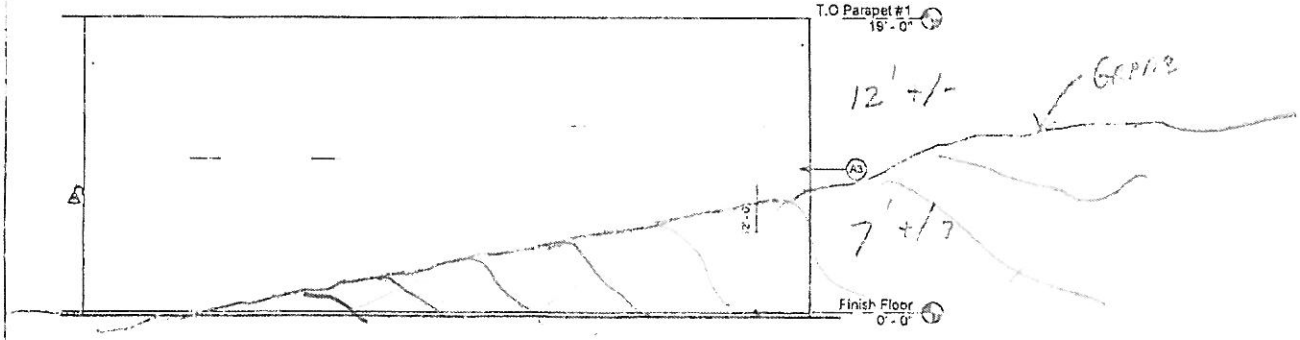

SOUTH

Meister Garage

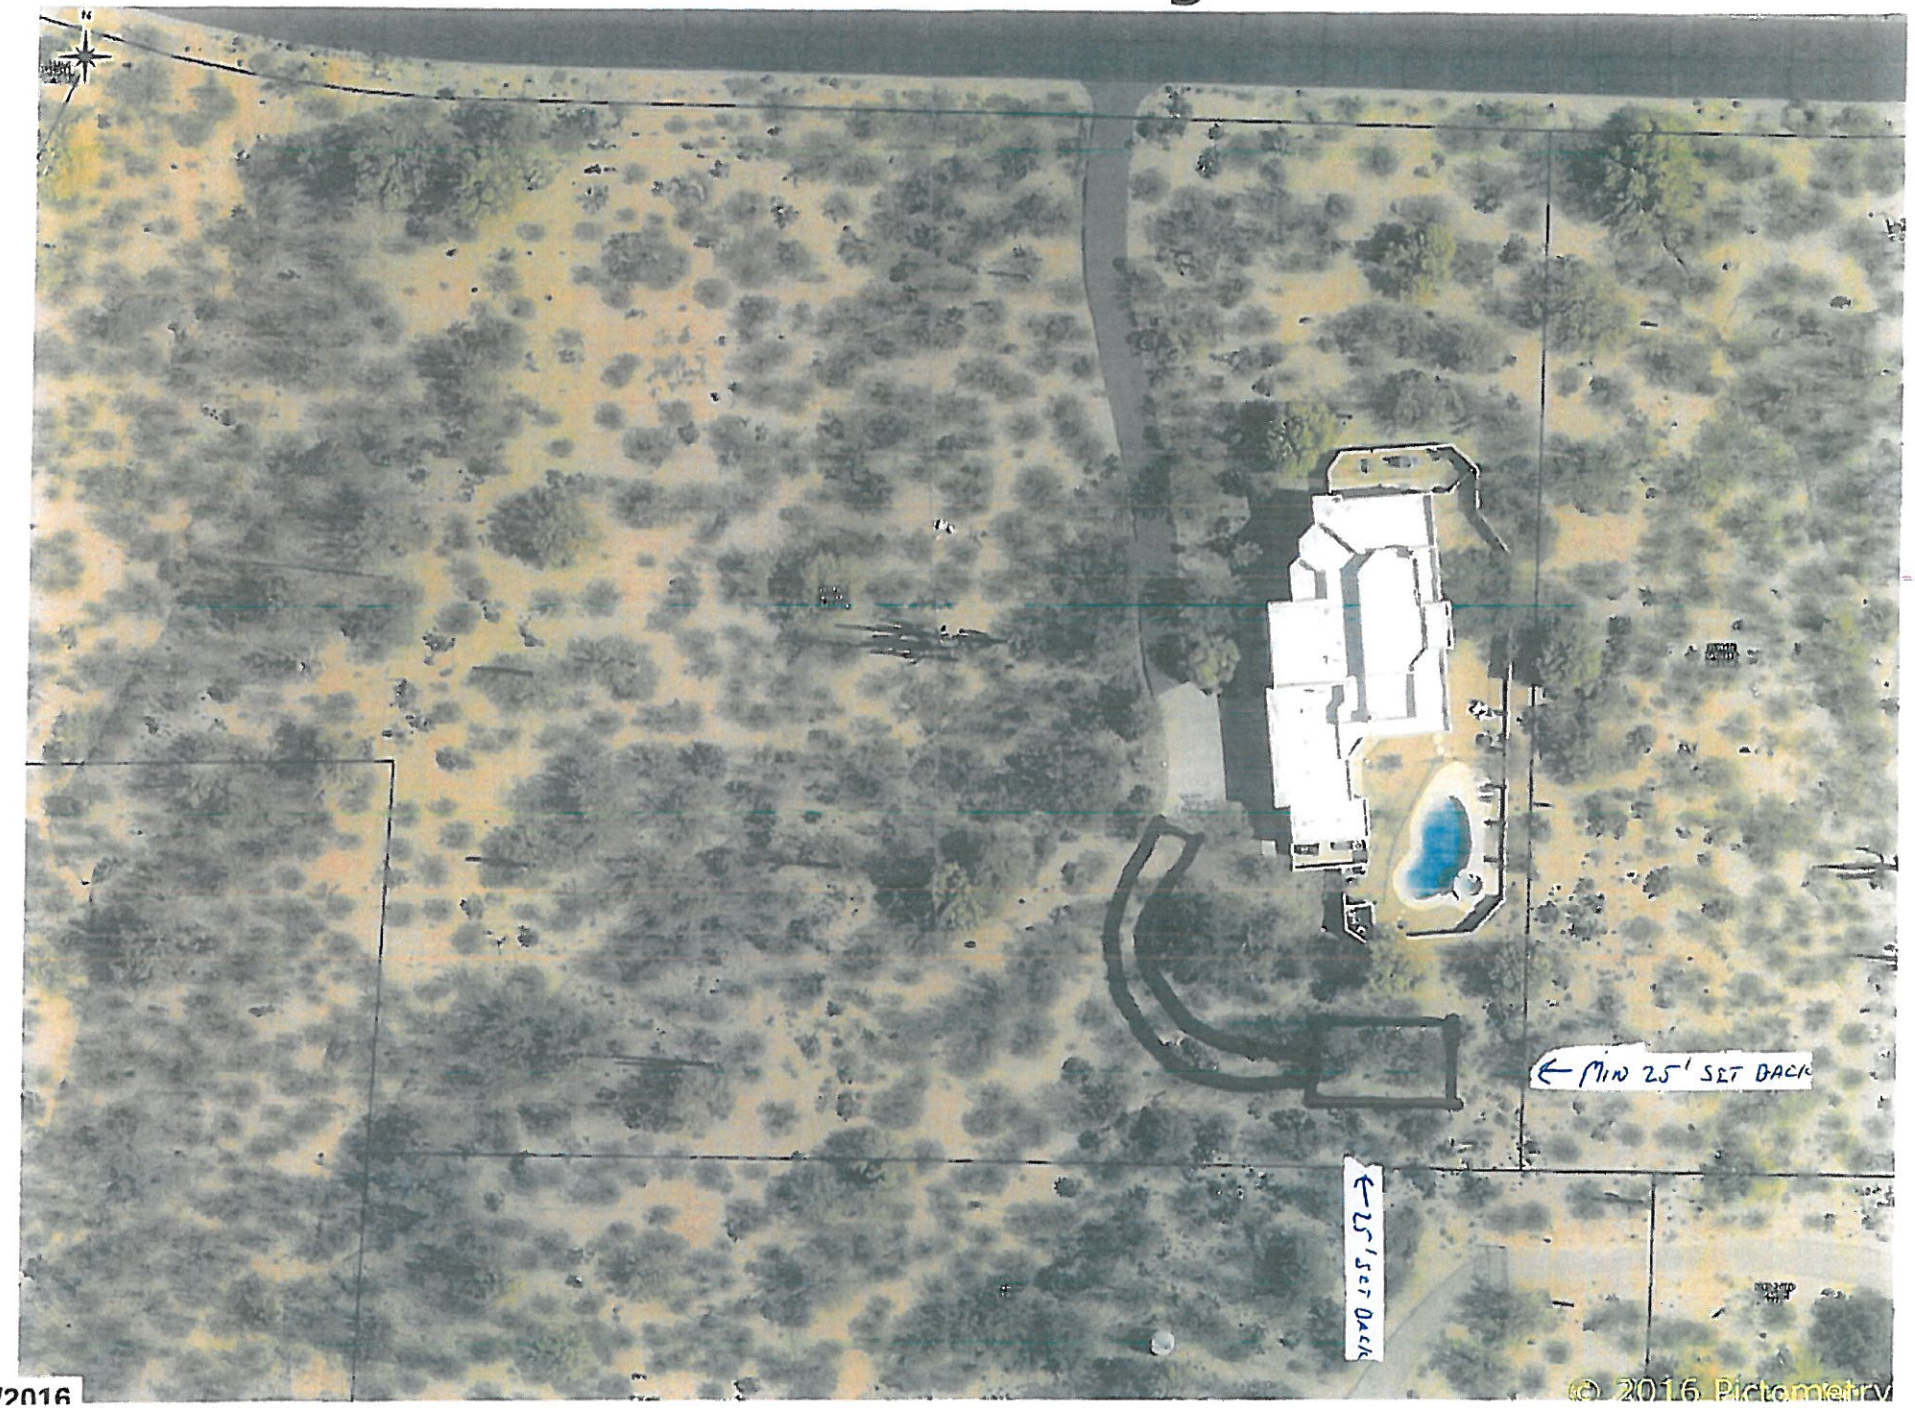

5/06/2016