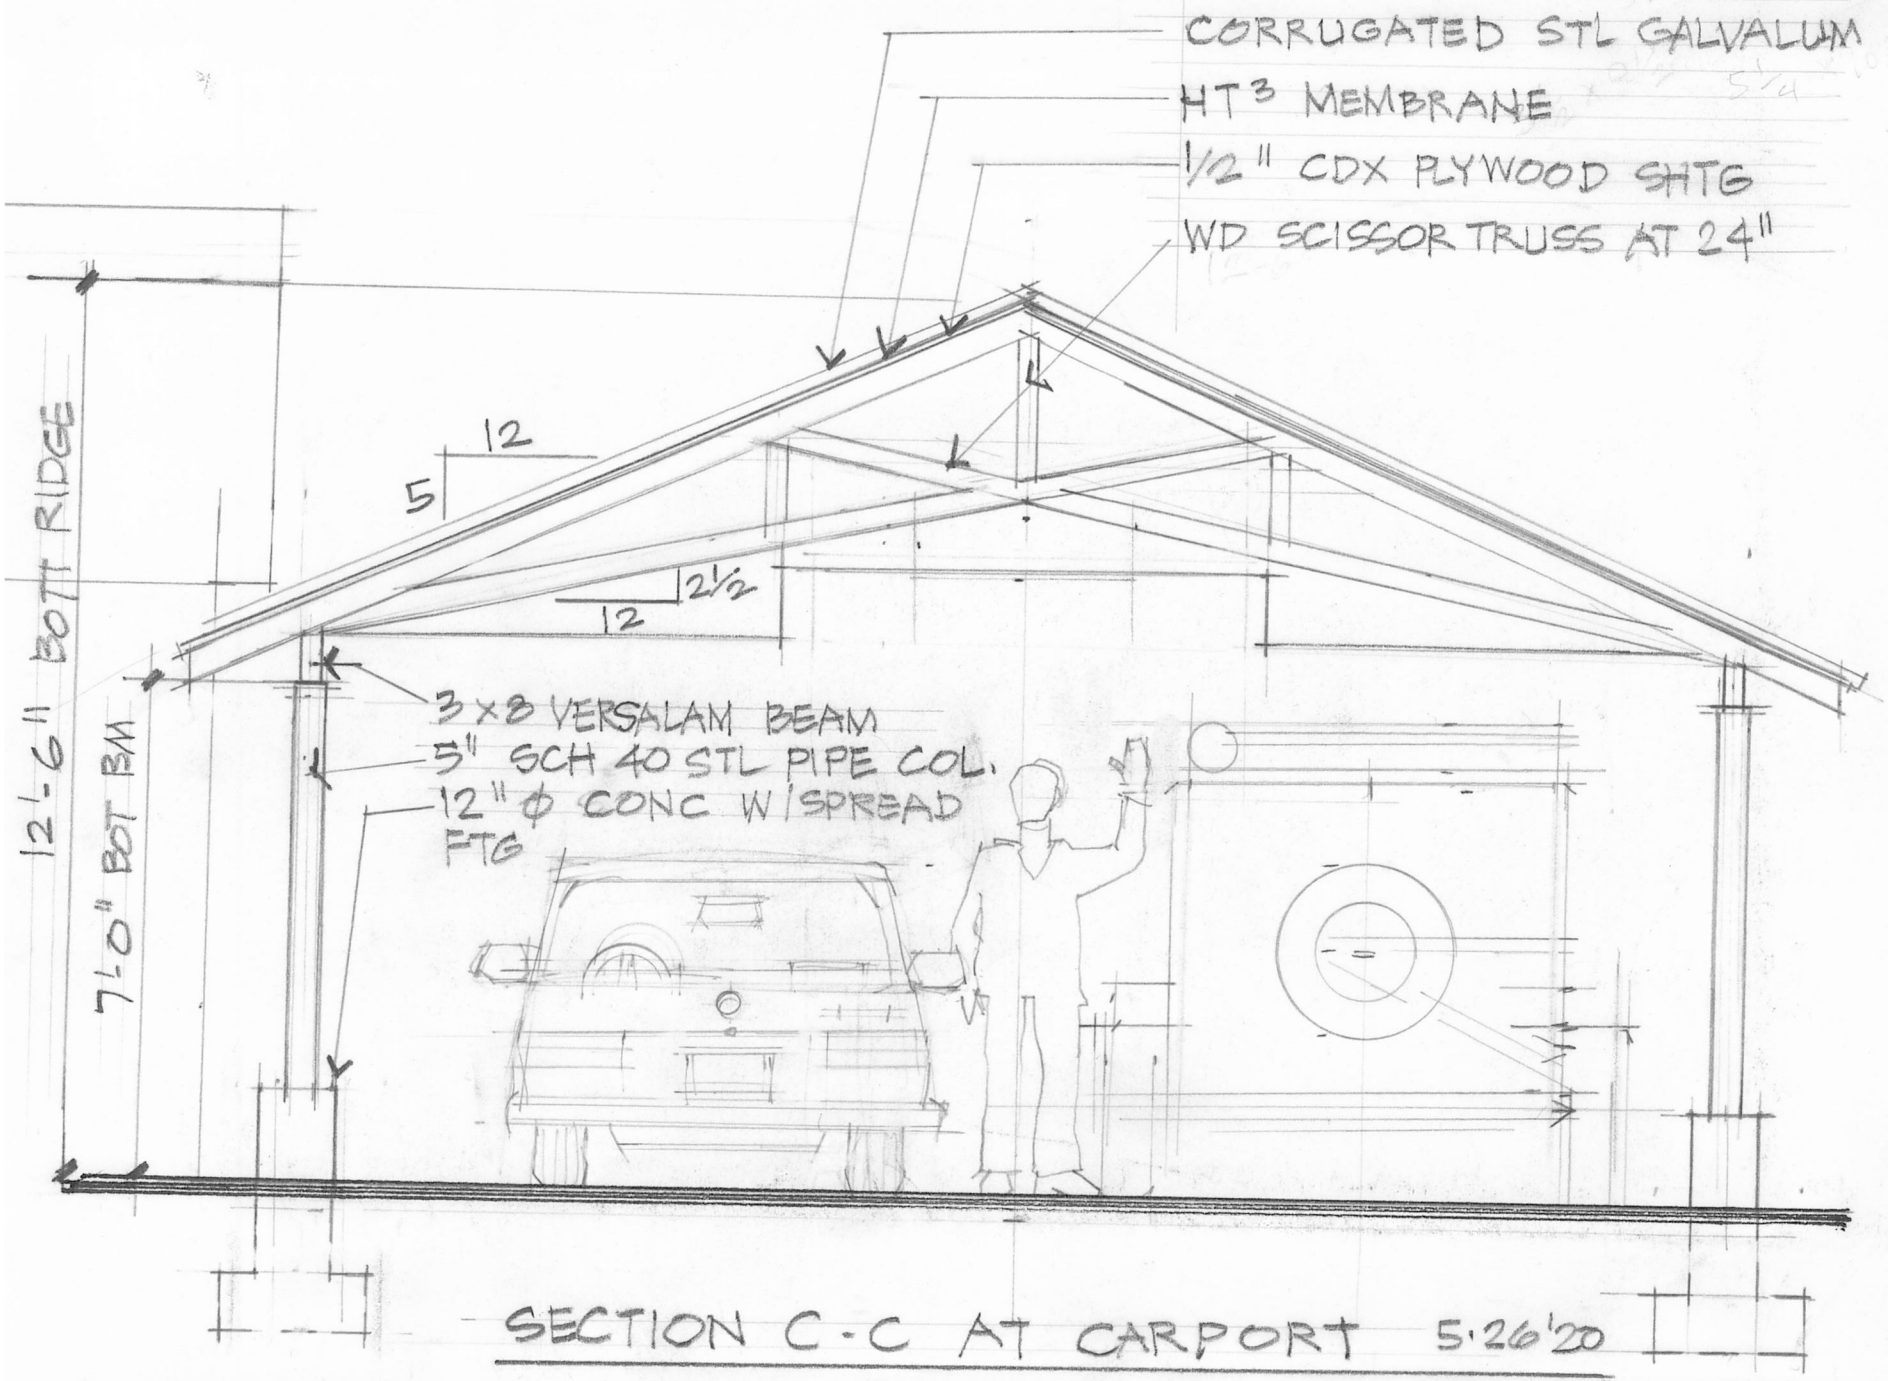


SECTION C-C AT CARPORT 5·26·20

Addition to 2928 North Beverly HPZ 2020-008