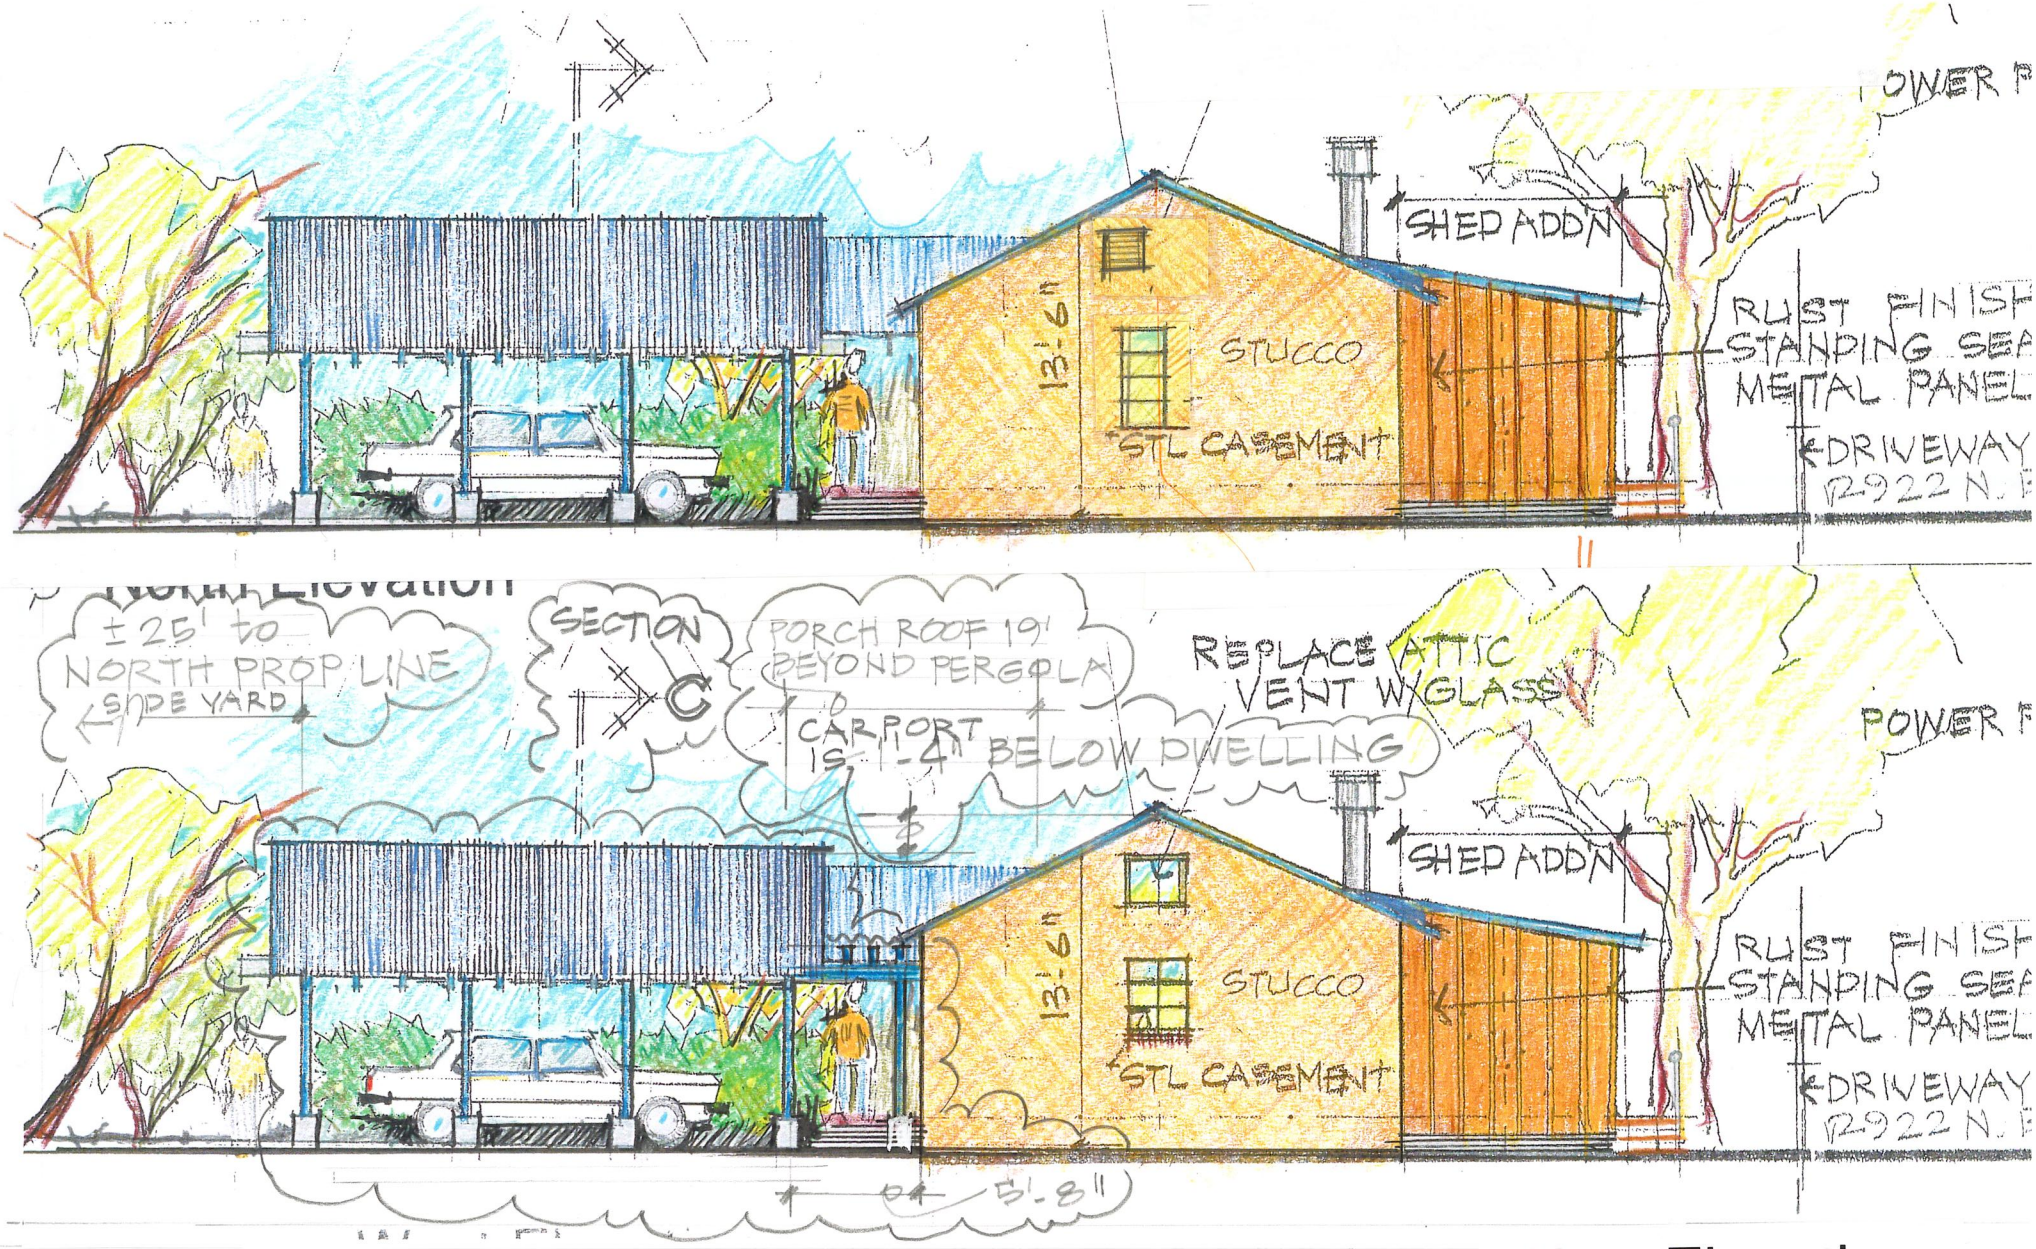

West Elevation

REVISED 6/7/2020