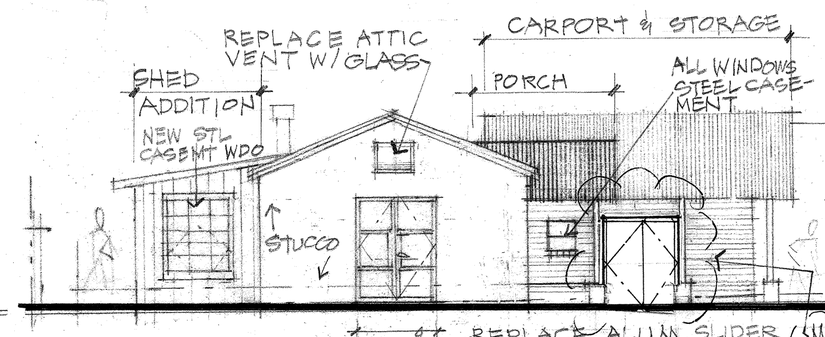

East Elevation 1/8" = 1'-0"

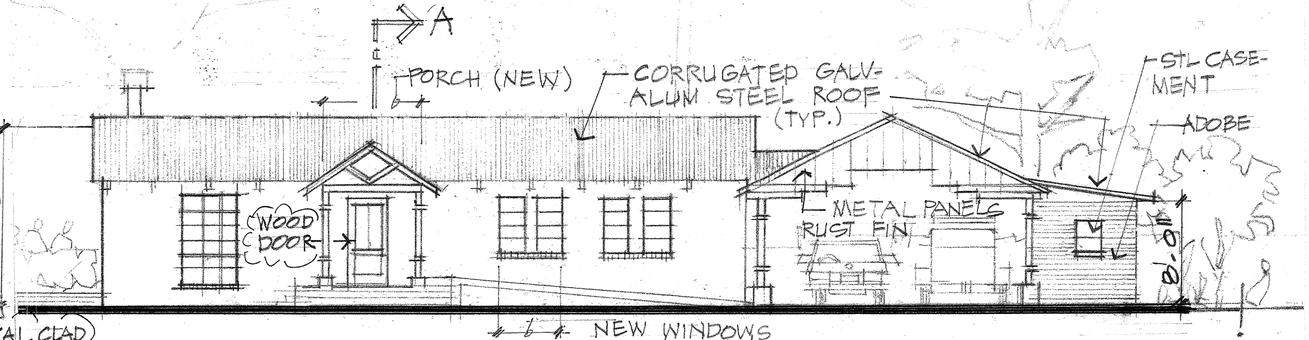

North Elevation

South Elevation

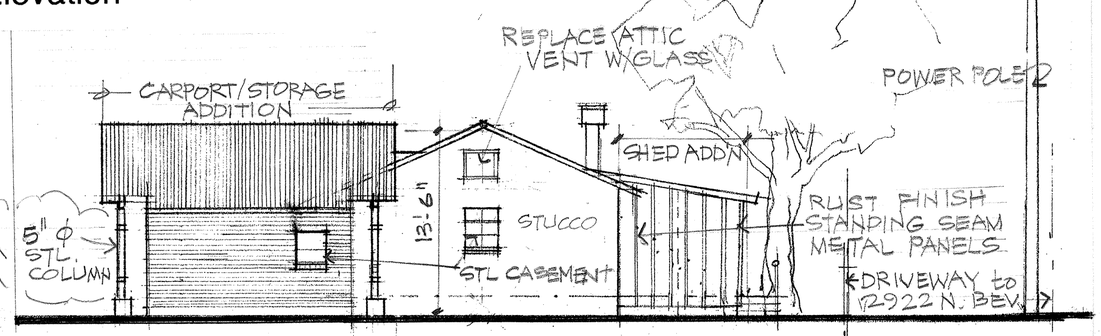

West Elevation

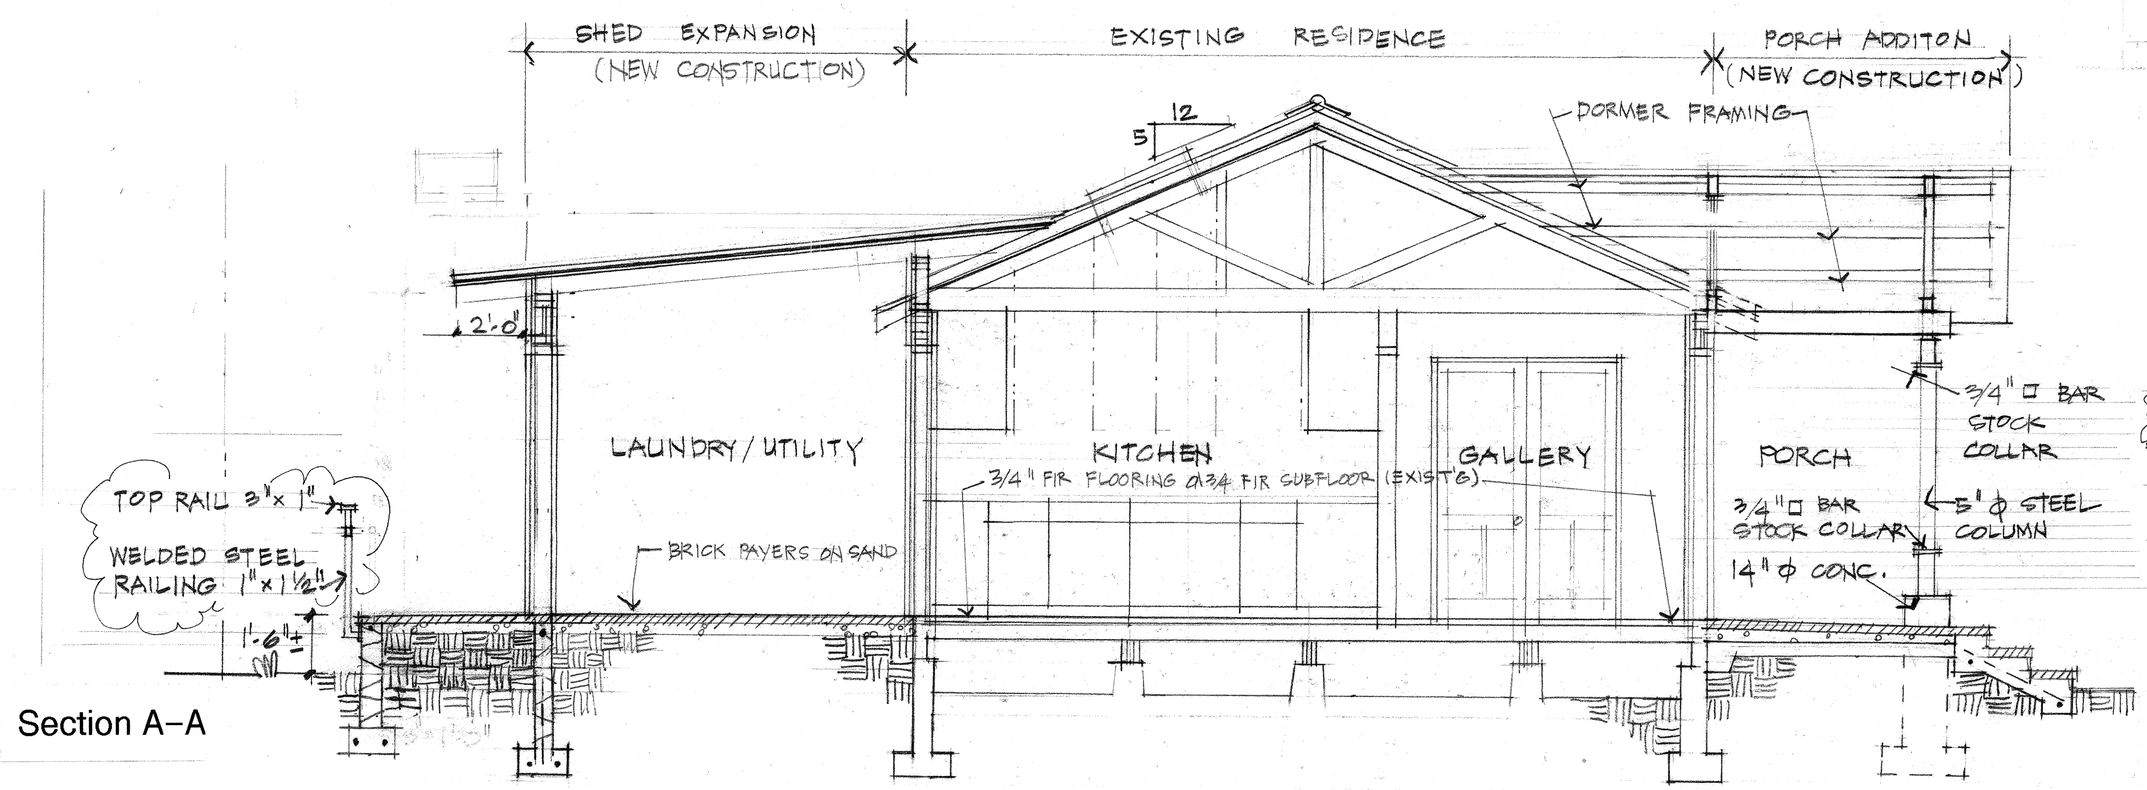

Section A–A

Addition to 2928 N. Beverly

REVISED MARCH 31, '20
JAN 13, 2020

ELEVATIONS

A1.0