1 SECTION - GARDEN
SCALE: 1/4" = 1'-0"

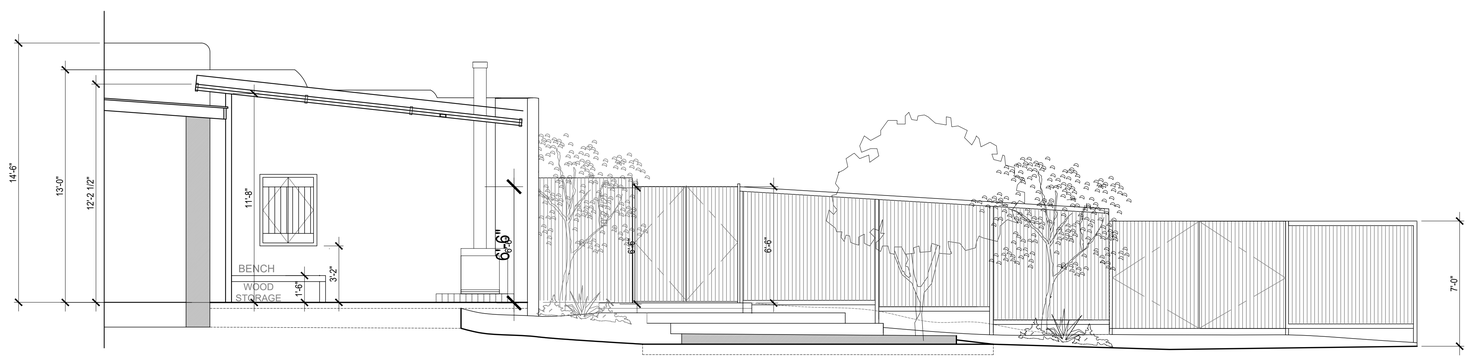

2 SECTION - GARDEN
SCALE: 1/4" = 1'-0"

Lober-Miller Residence ~ Elysian Grove Market ~ 400 W. Simpson Street Project 15.08

VINT & ASSOCIATES ARCHITECTS
312 E. 6th St. Tucson AZ 85705 P.O. Box 648 Tucson, AZ 85702 P. (520) 882-5232 F. (520)882-5449

Date: 10.2020
Scale: As Noted
Drawn by: KC

Revisions:
By Date:

SECTIONS-GARDEN

A4.1