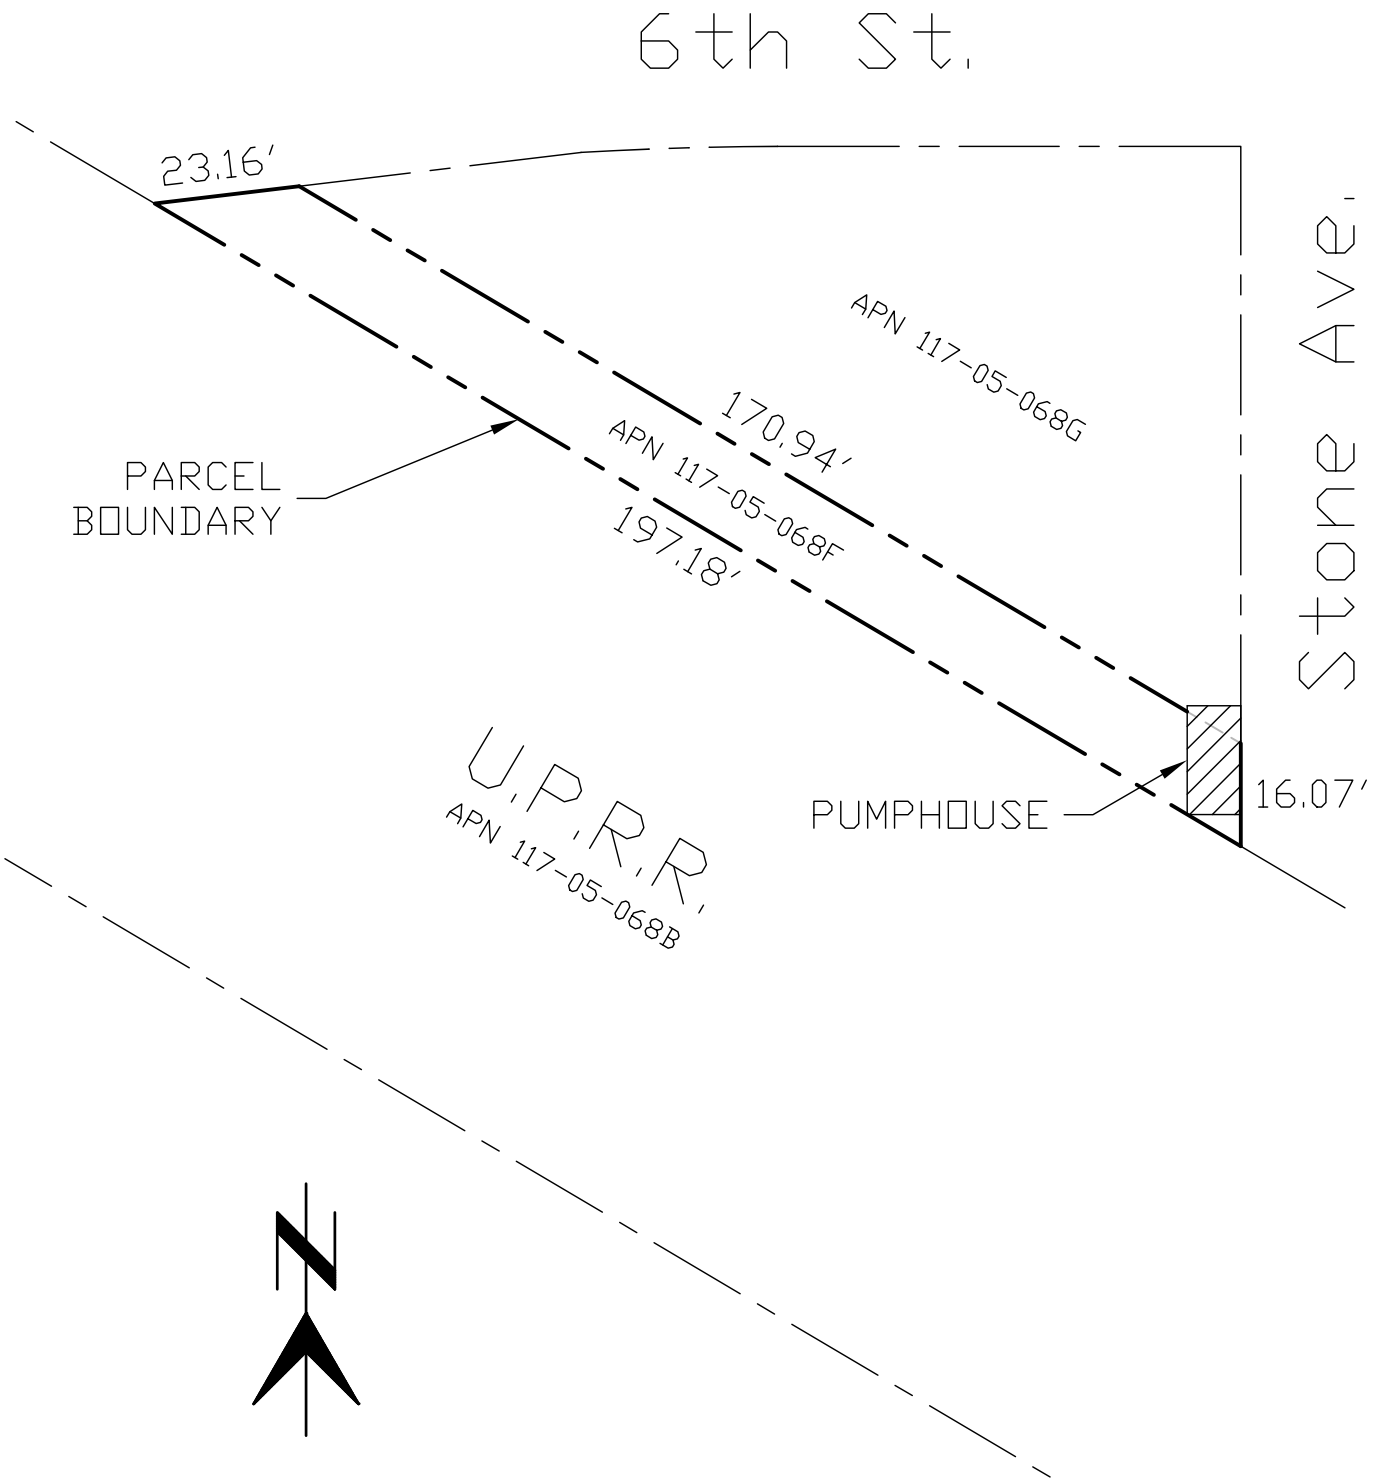

Drawn: JTT SEP 2020 *Scale:* 1" = 30'	APN 117-05-068F SITE PLAN	*City of Tucson, Arizona* *REAL ESTATE DIVISION* 1/2

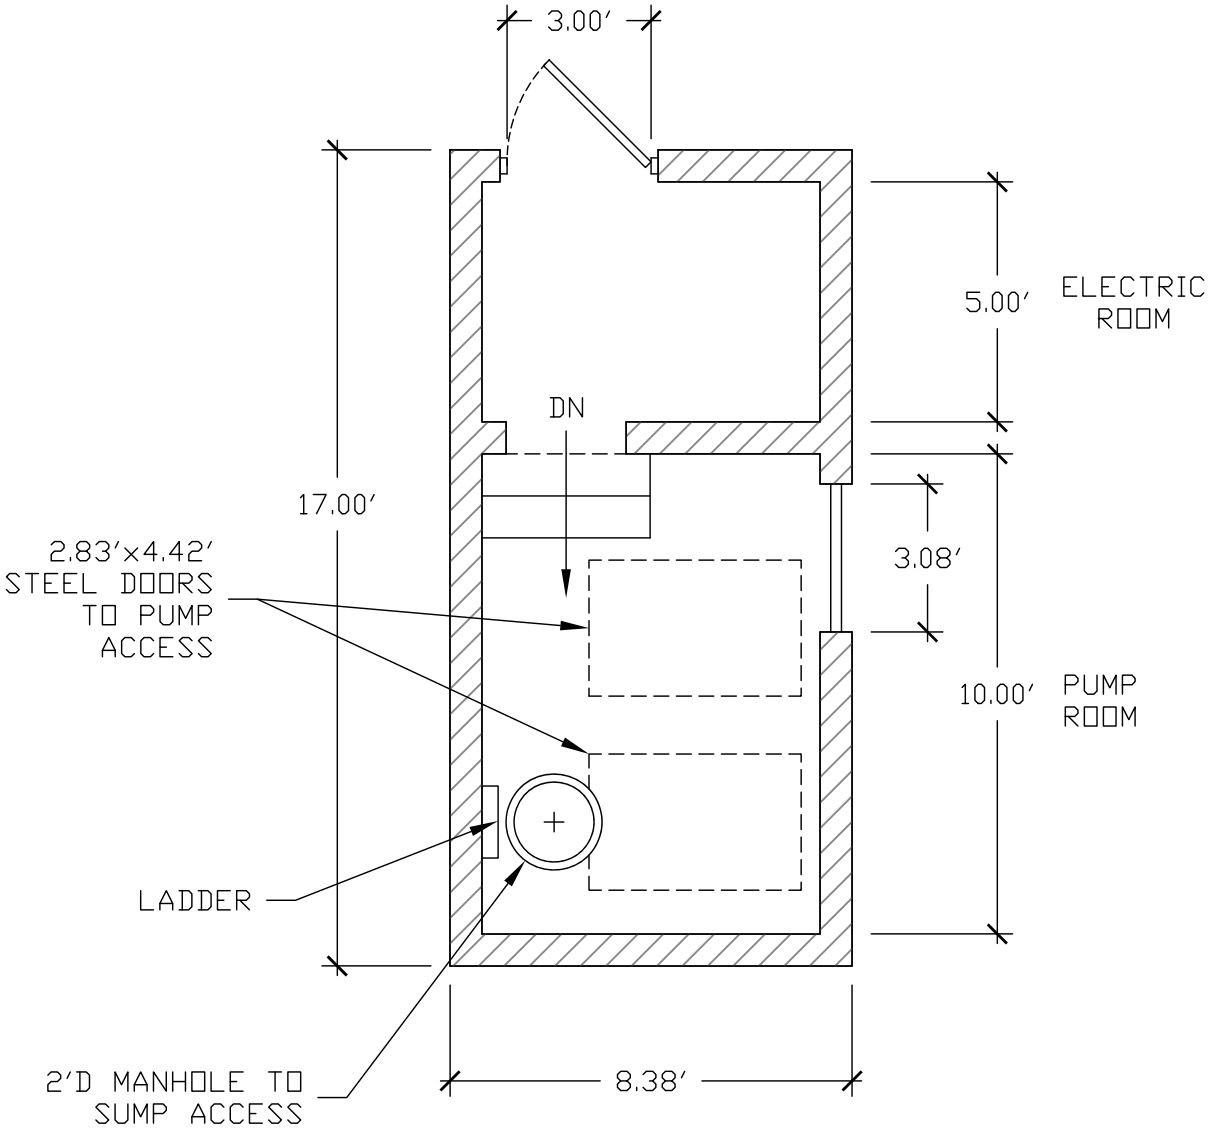

Drawn: JTT SEP 2020 *Scale:* 1" = 4'	APN 117-05-068F FLOOR PLAN	*City of Tucson, Arizona* *REAL ESTATE DIVISION* 2/2