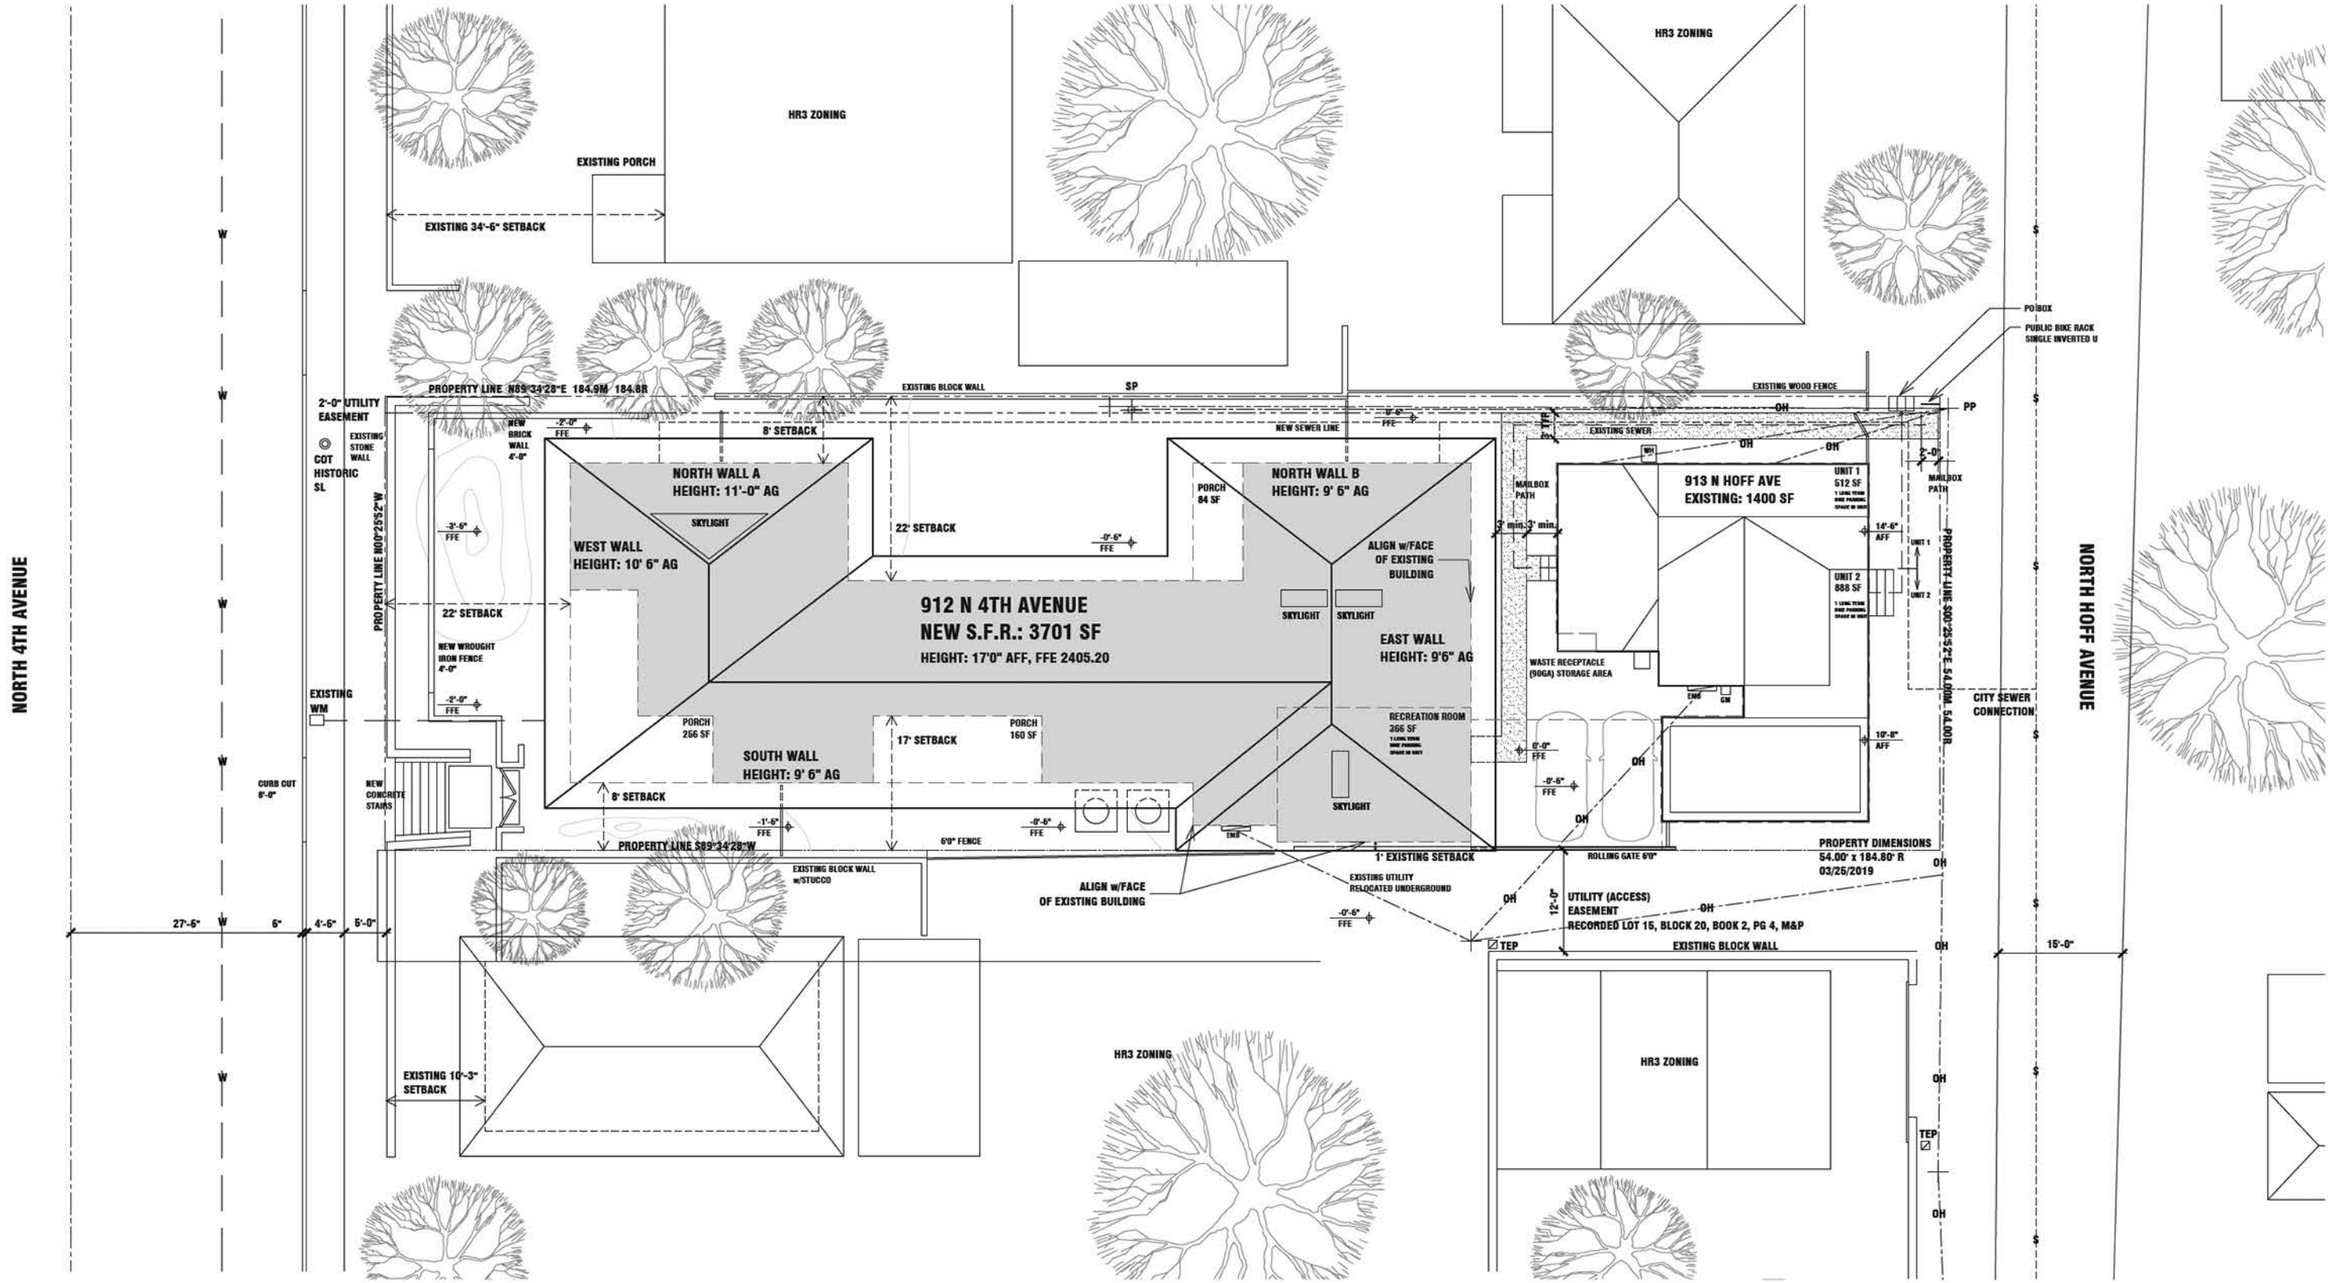

SITE PLAN - NEW