BROADWAY BOULEVARD
EUCLID to COUNTRY CLUB

PEDESTRIAN		ROADWAY			MEDIAN	ROADWAY			PEDESTRIAN	
SIDEWALK	LANDSCAPE	BIKE LANE	TRAVEL LANE	TRAVEL LANE	MEDIAN	TRAVEL LANE	TRAVEL LANE	BIKE LANE	LANDSCAPE	SIDEWALK

92’ - 130’ Right-of-Way

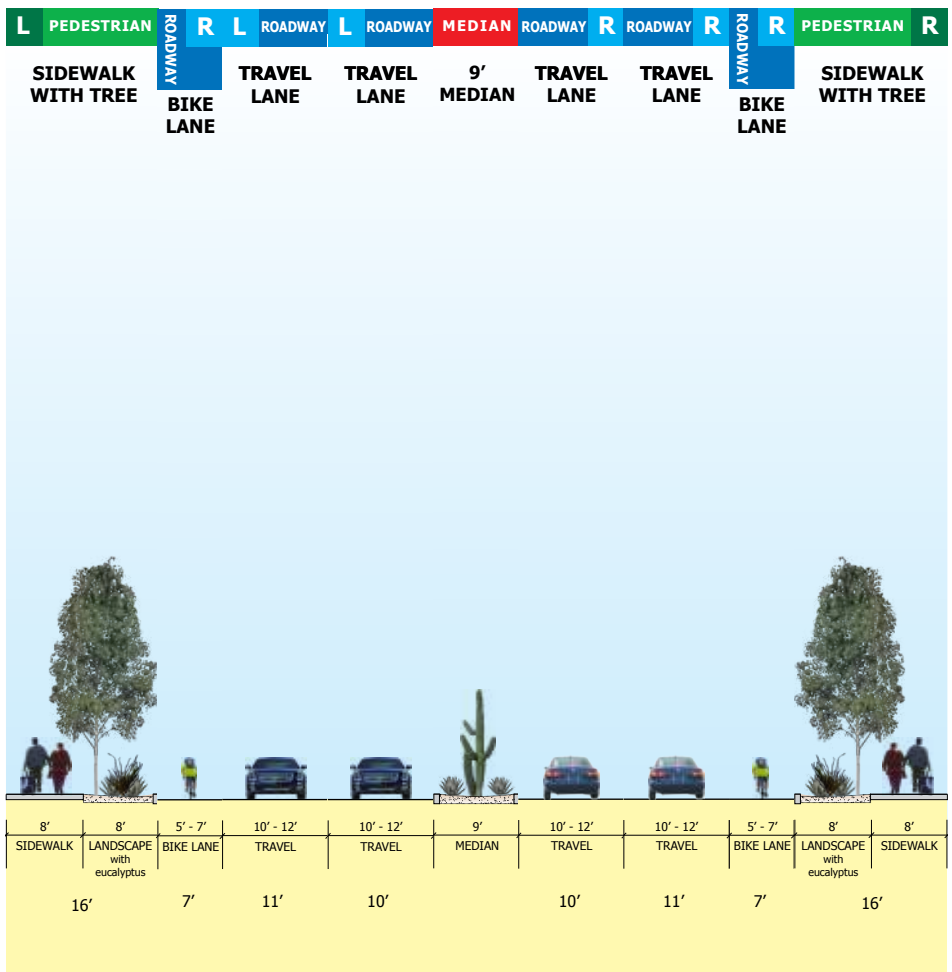

Option A: 97’ Right-of-Way

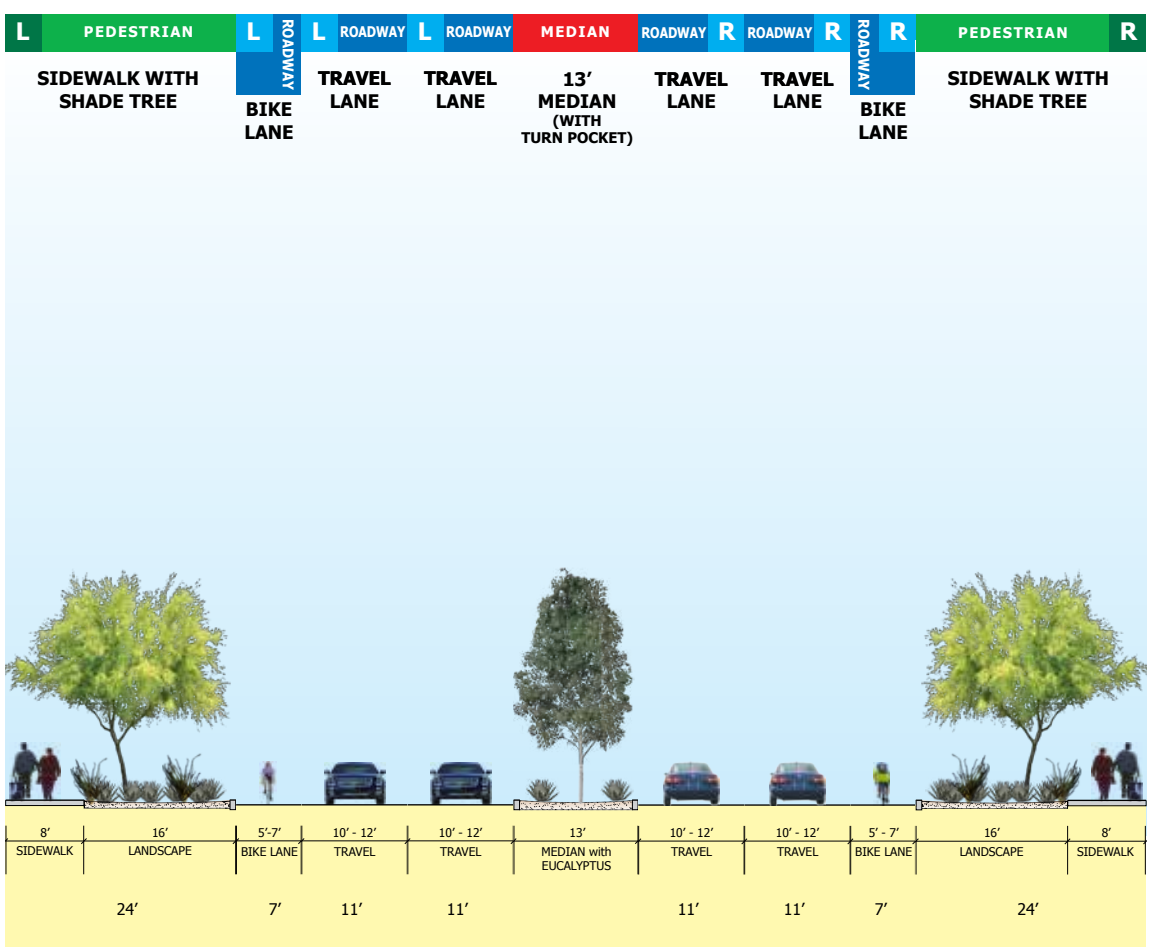

Option B: 119’ Right-of-Way

4 Lanes

DRAFT Initial Cross Section Concepts

May 10, 2013

BROADWAY BOULEVARD
EUCLID to COUNTRY CLUB

PEDESTRIAN		ROADWAY			TRANSITWAY	ROADWAY			PEDESTRIAN	
SIDEWALK	LANDSCAPE	BIKE LANE	TRAVEL LANE	TRAVEL LANE	COMBINED MEDIAN AND TRANSIT LANES	TRAVEL LANE	TRAVEL LANE	BIKE LANE	LANDSCAPE	SIDEWALK

116′ - 154′ Right-of-Way

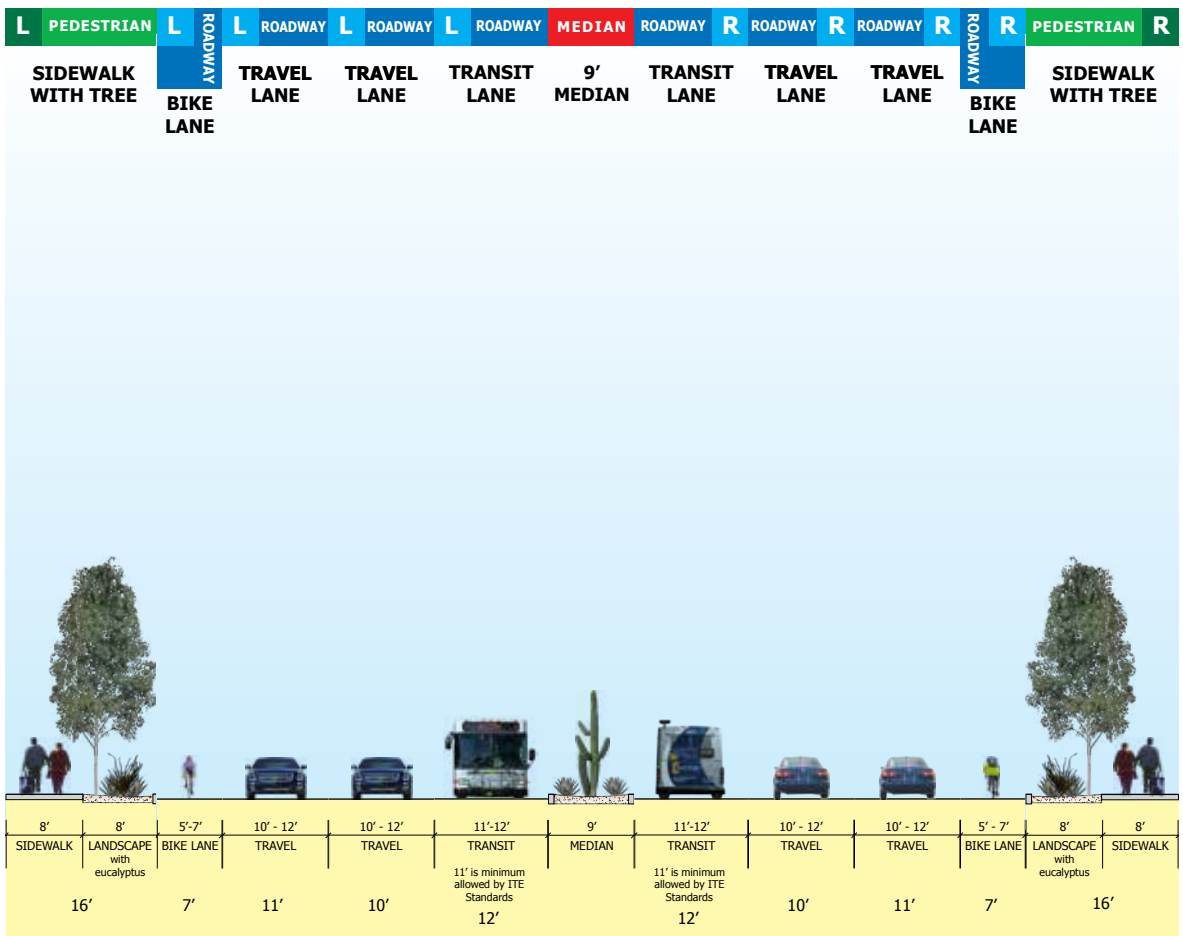

Option A: 121′ Right-of-Way

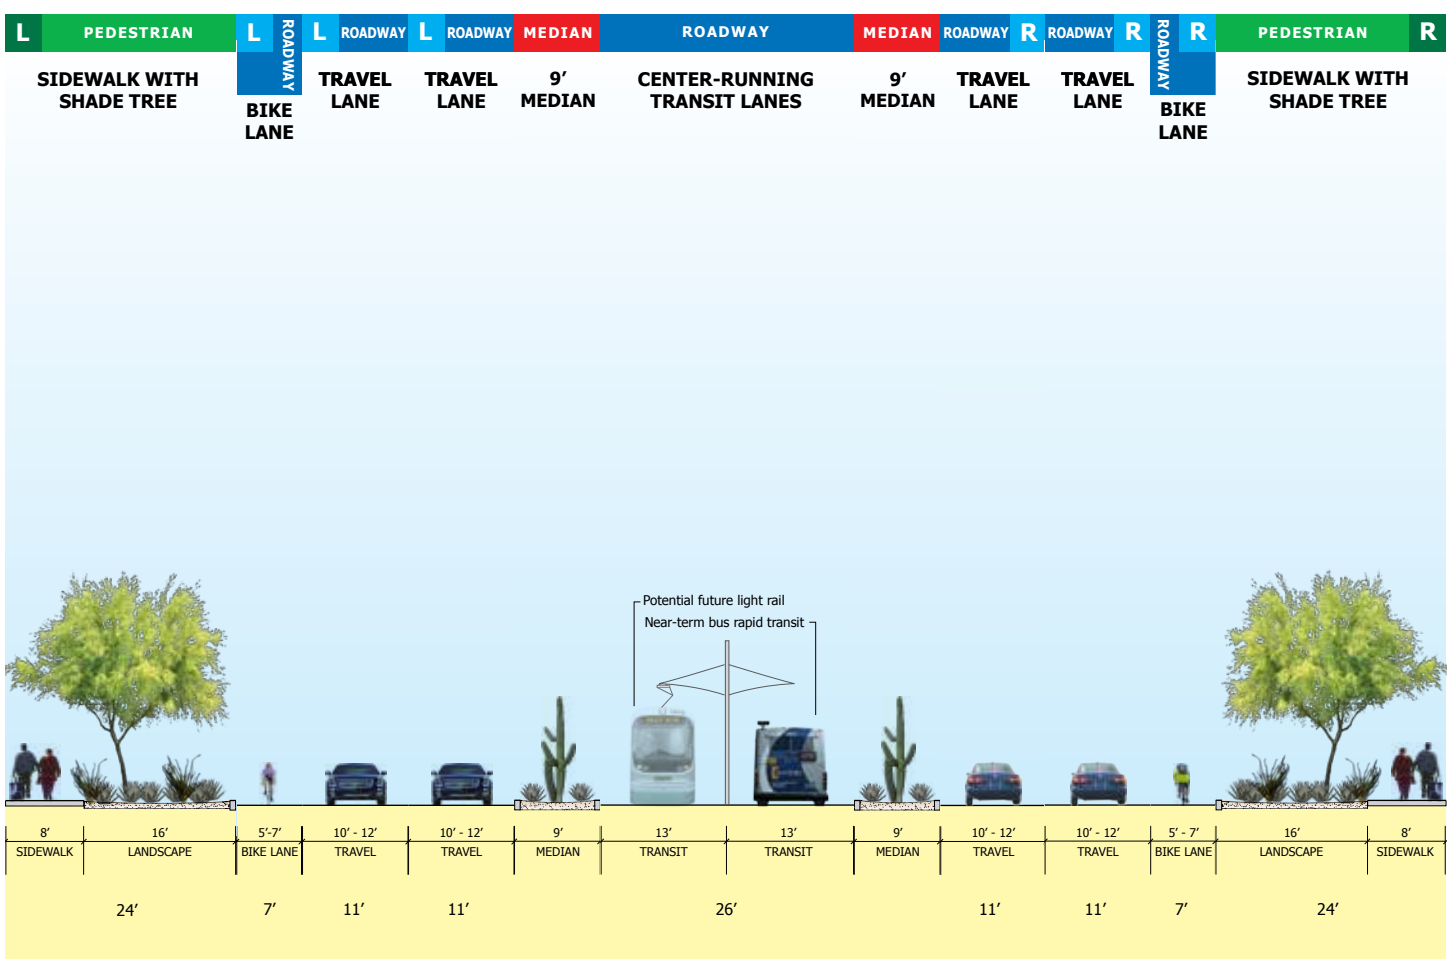

Option B: 150′ Right-of-Way

4 Lanes plus 2 Transit Lanes

DRAFT Initial Cross Section Concepts

May 10, 2013

BROADWAY BOULEVARD
EUCLID to COUNTRY CLUB

PEDESTRIAN		ROADWAY				MEDIAN	ROADWAY				PEDESTRIAN	
SIDEWALK	LANDSCAPE	BIKE LANE	TRAVEL LANE	TRAVEL LANE	TRAVEL LANE	MEDIAN	TRAVEL LANE	TRAVEL LANE	TRAVEL LANE	BIKE LANE	LANDSCAPE	SIDEWALK

114′ - 152′ Right-of-Way

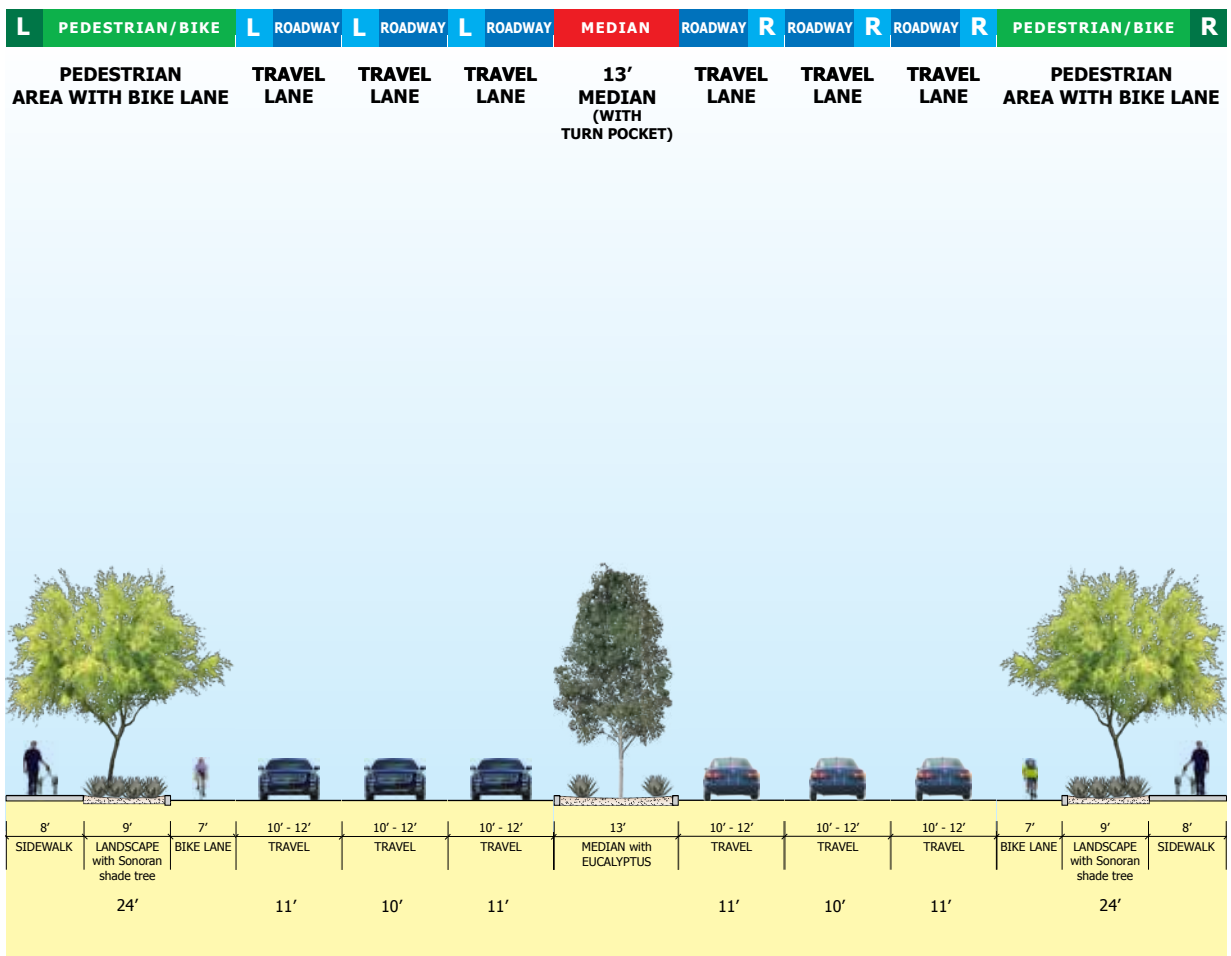

Option A: 125′ Right-of-Way

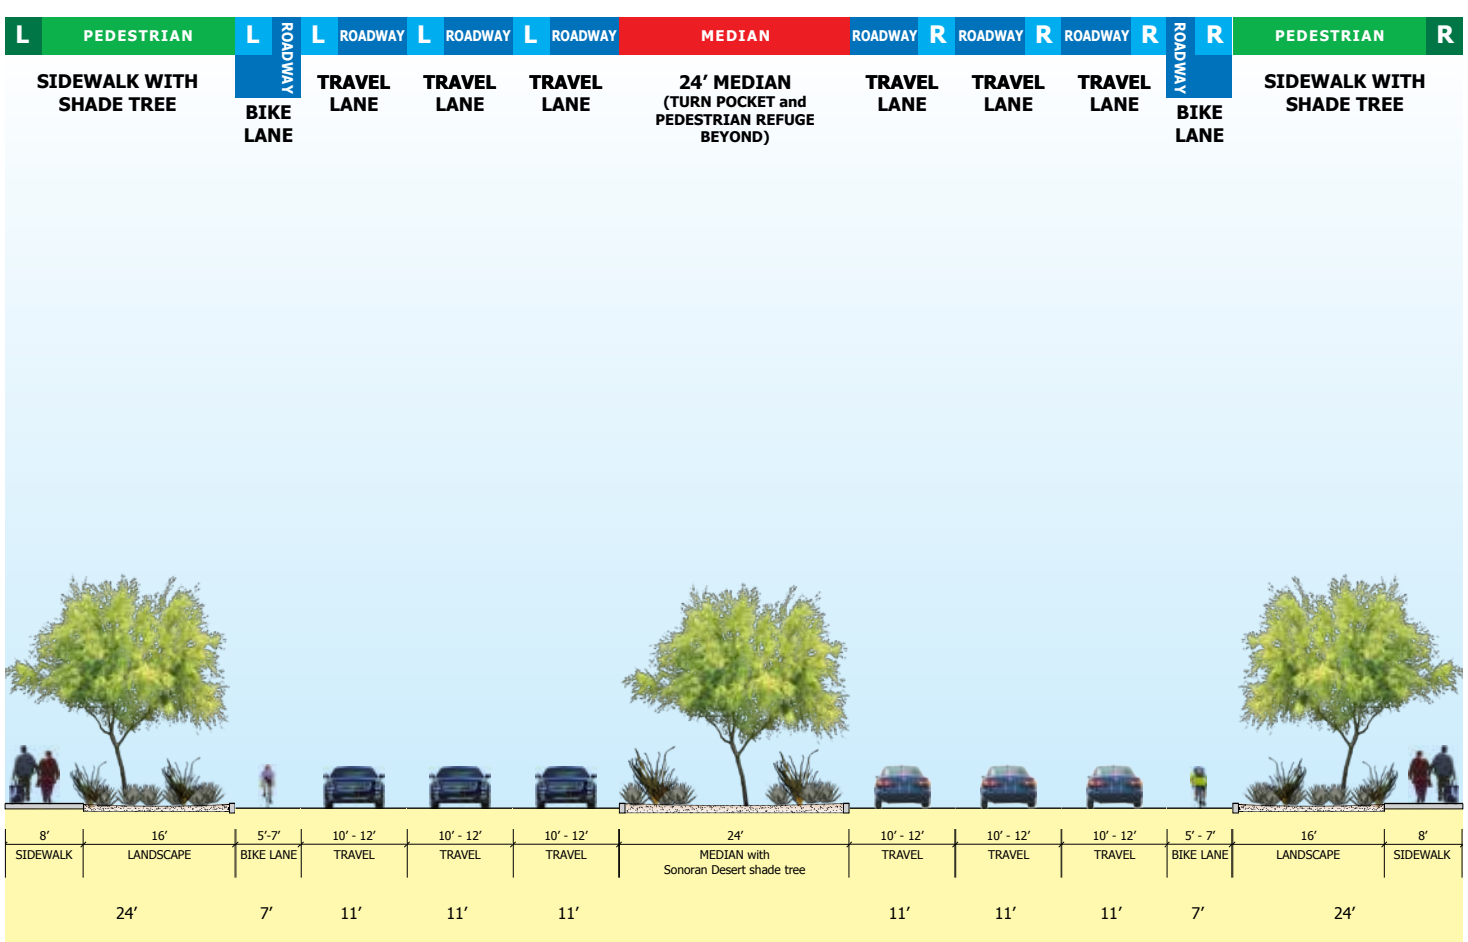

Option B: 152′ Right-of-Way

6 Lanes

DRAFT Initial Cross Section Concepts

May 10, 2013

BROADWAY BOULEVARD
EUCLID to COUNTRY CLUB

PEDESTRIAN		ROADWAY				TRANSITWAY	ROADWAY				PEDESTRIAN	
SIDEWALK	LANDSCAPE	BIKE LANE	TRAVEL LANE	TRAVEL LANE	TRAVEL LANE	COMBINED MEDIAN AND TRANSIT LANES	TRAVEL LANE	TRAVEL LANE	TRAVEL LANE	BIKE LANE	LANDSCAPE	SIDEWALK

138’ - 172’ Right-of-Way

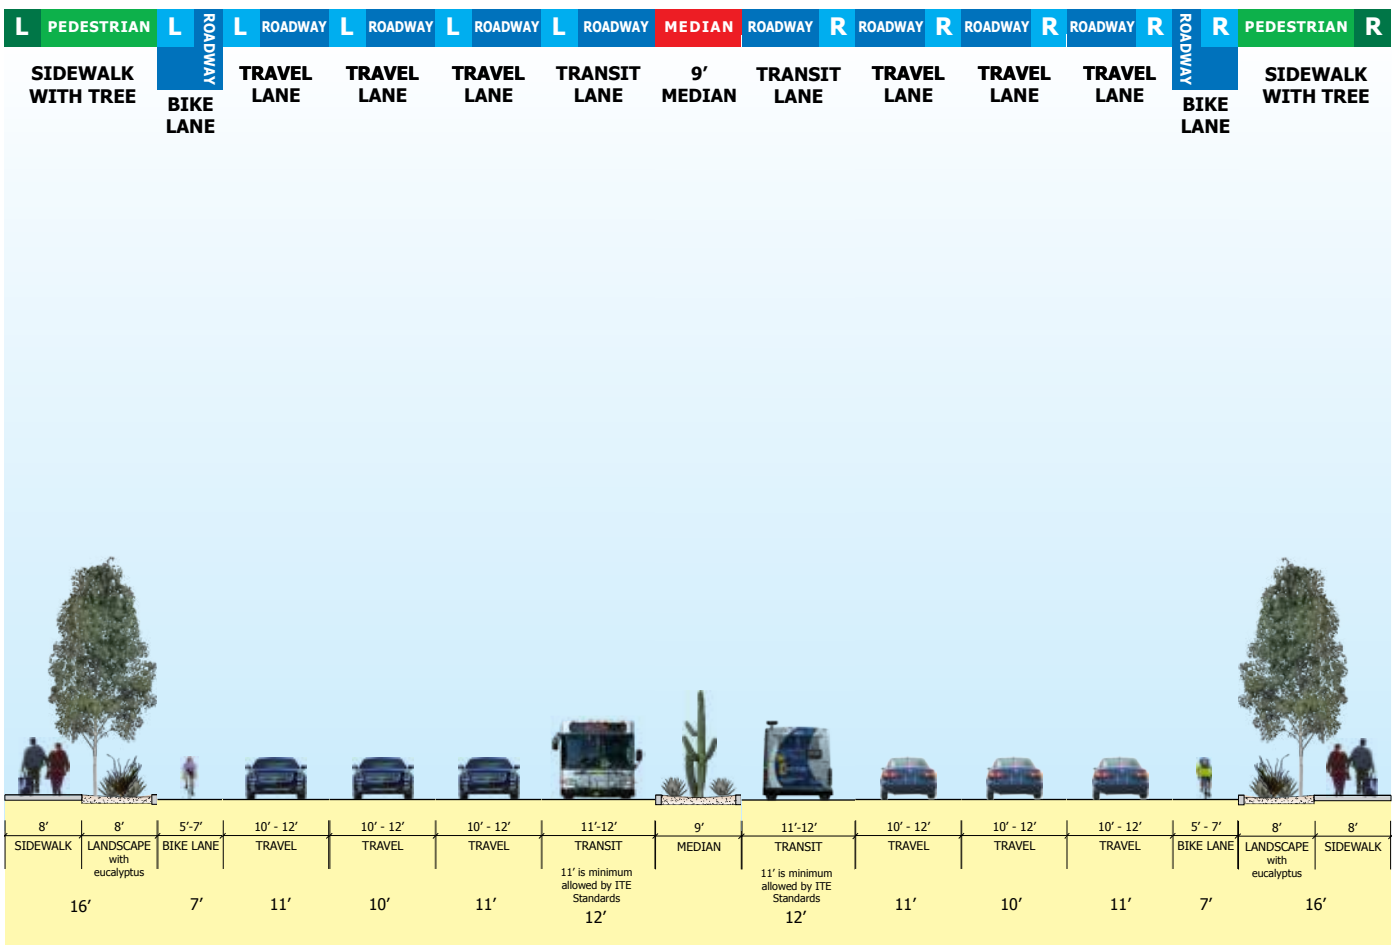

Option A: 143’ Right-of-Way

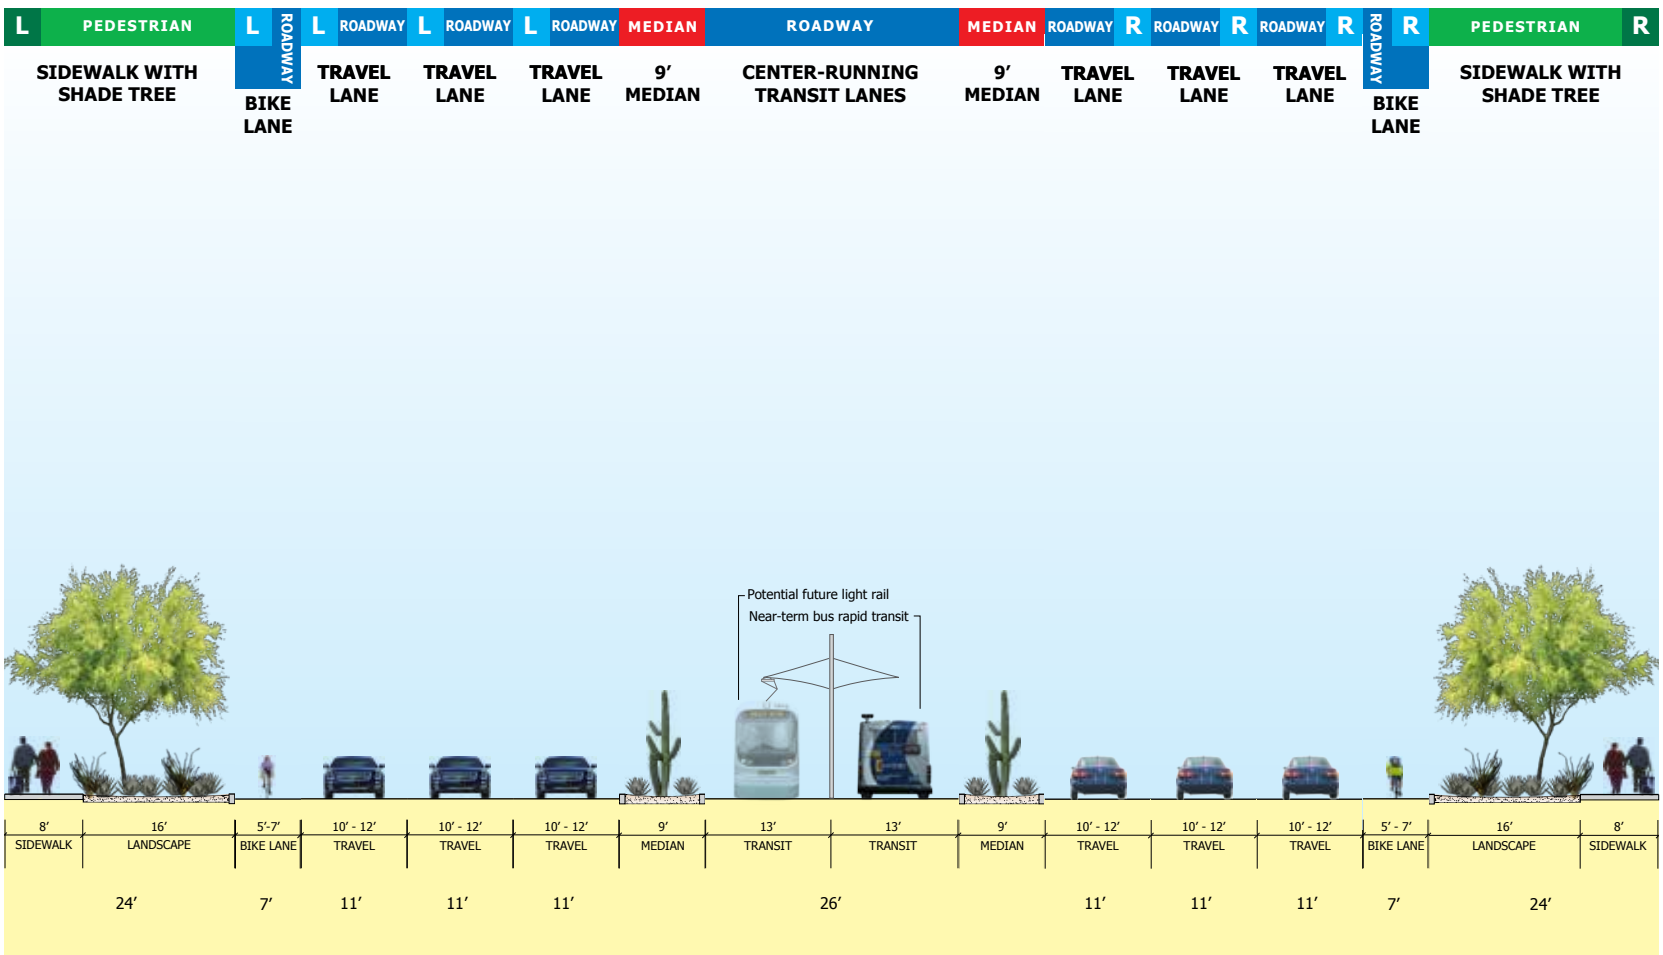

Option B: 172’ Right-of-Way

6 Lanes plus 2 Transit Lanes

DRAFT Initial Cross Section Concepts

May 10, 2013

BROADWAY BOULEVARD
EUCLID to COUNTRY CLUB

118’ to 166’ Right-of-Way

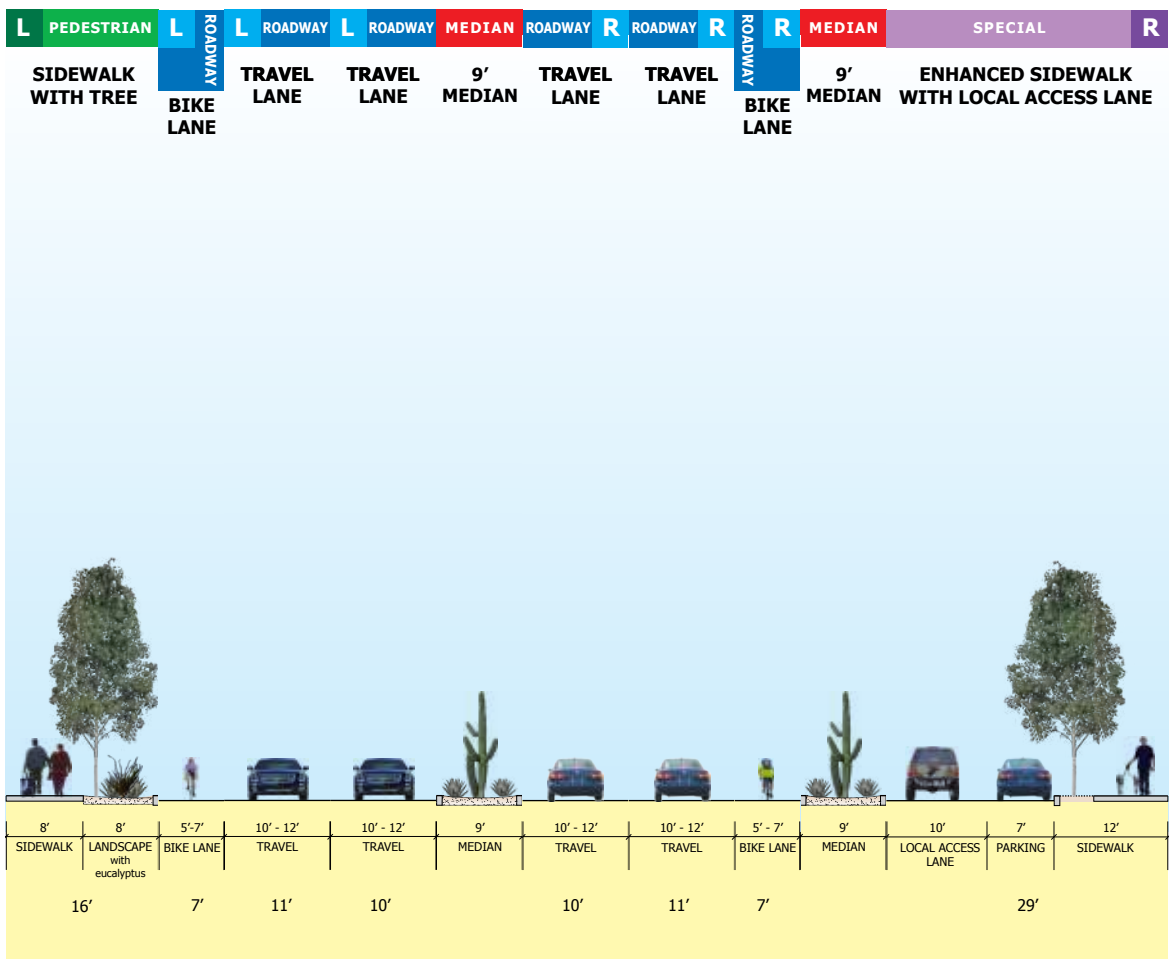

Option A: 4 Lane with Local Access Lane - 119’ Right-of-Way

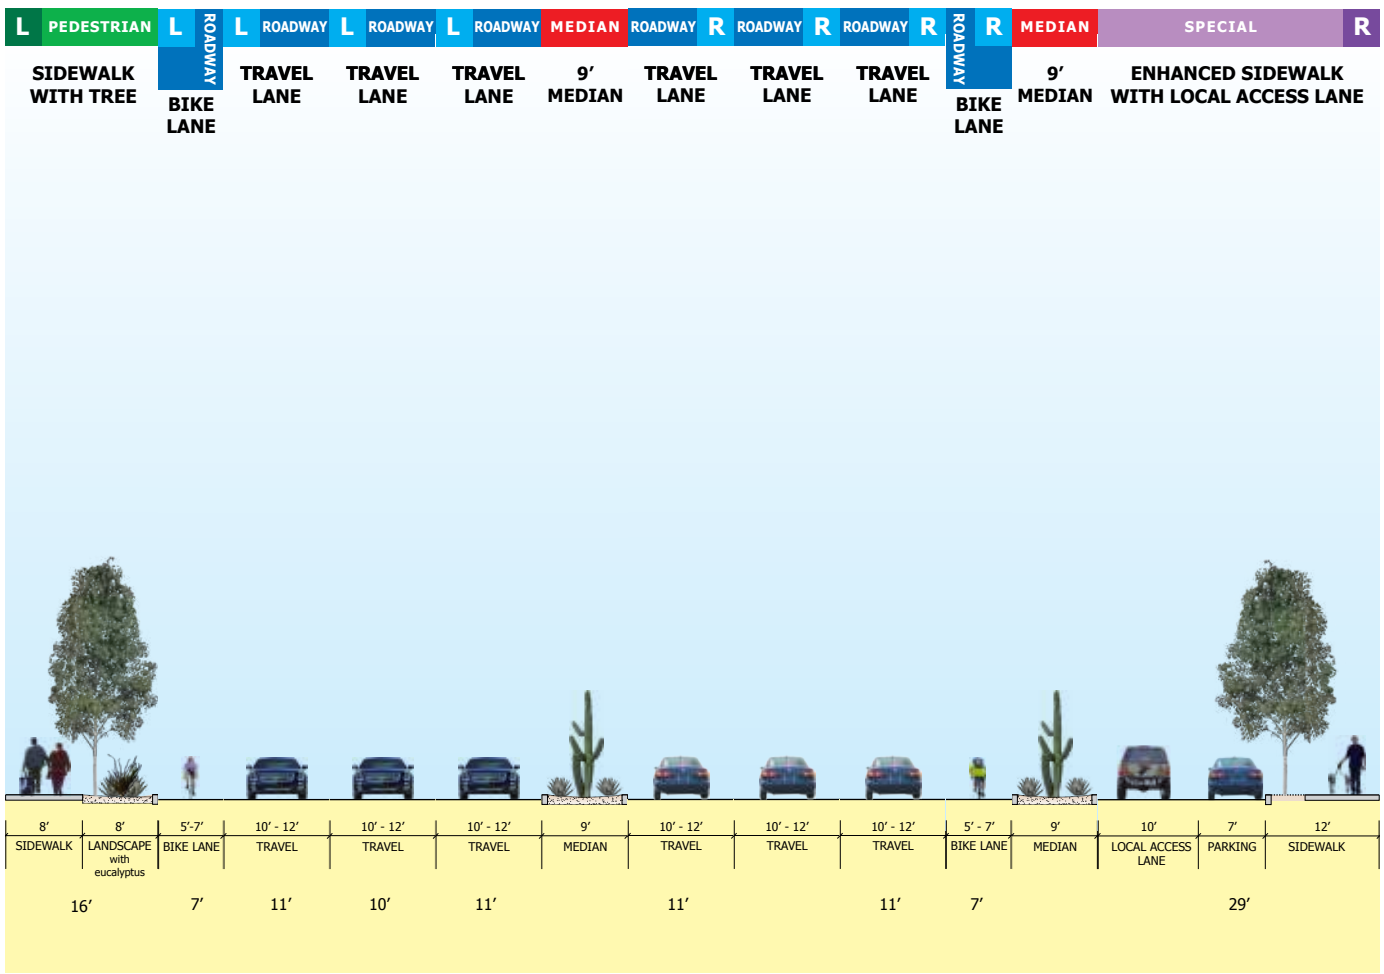

Option B: 6 Lane with Local Access Lane - 141’ Right-of-Way

Local Access Lane

DRAFT Initial Cross Section Concepts

May 10, 2013