Regional Transportation Authority

GRANT ROAD Improvement Plan

Mobility | Vitality | Sustainability

CITY OF TUCSON

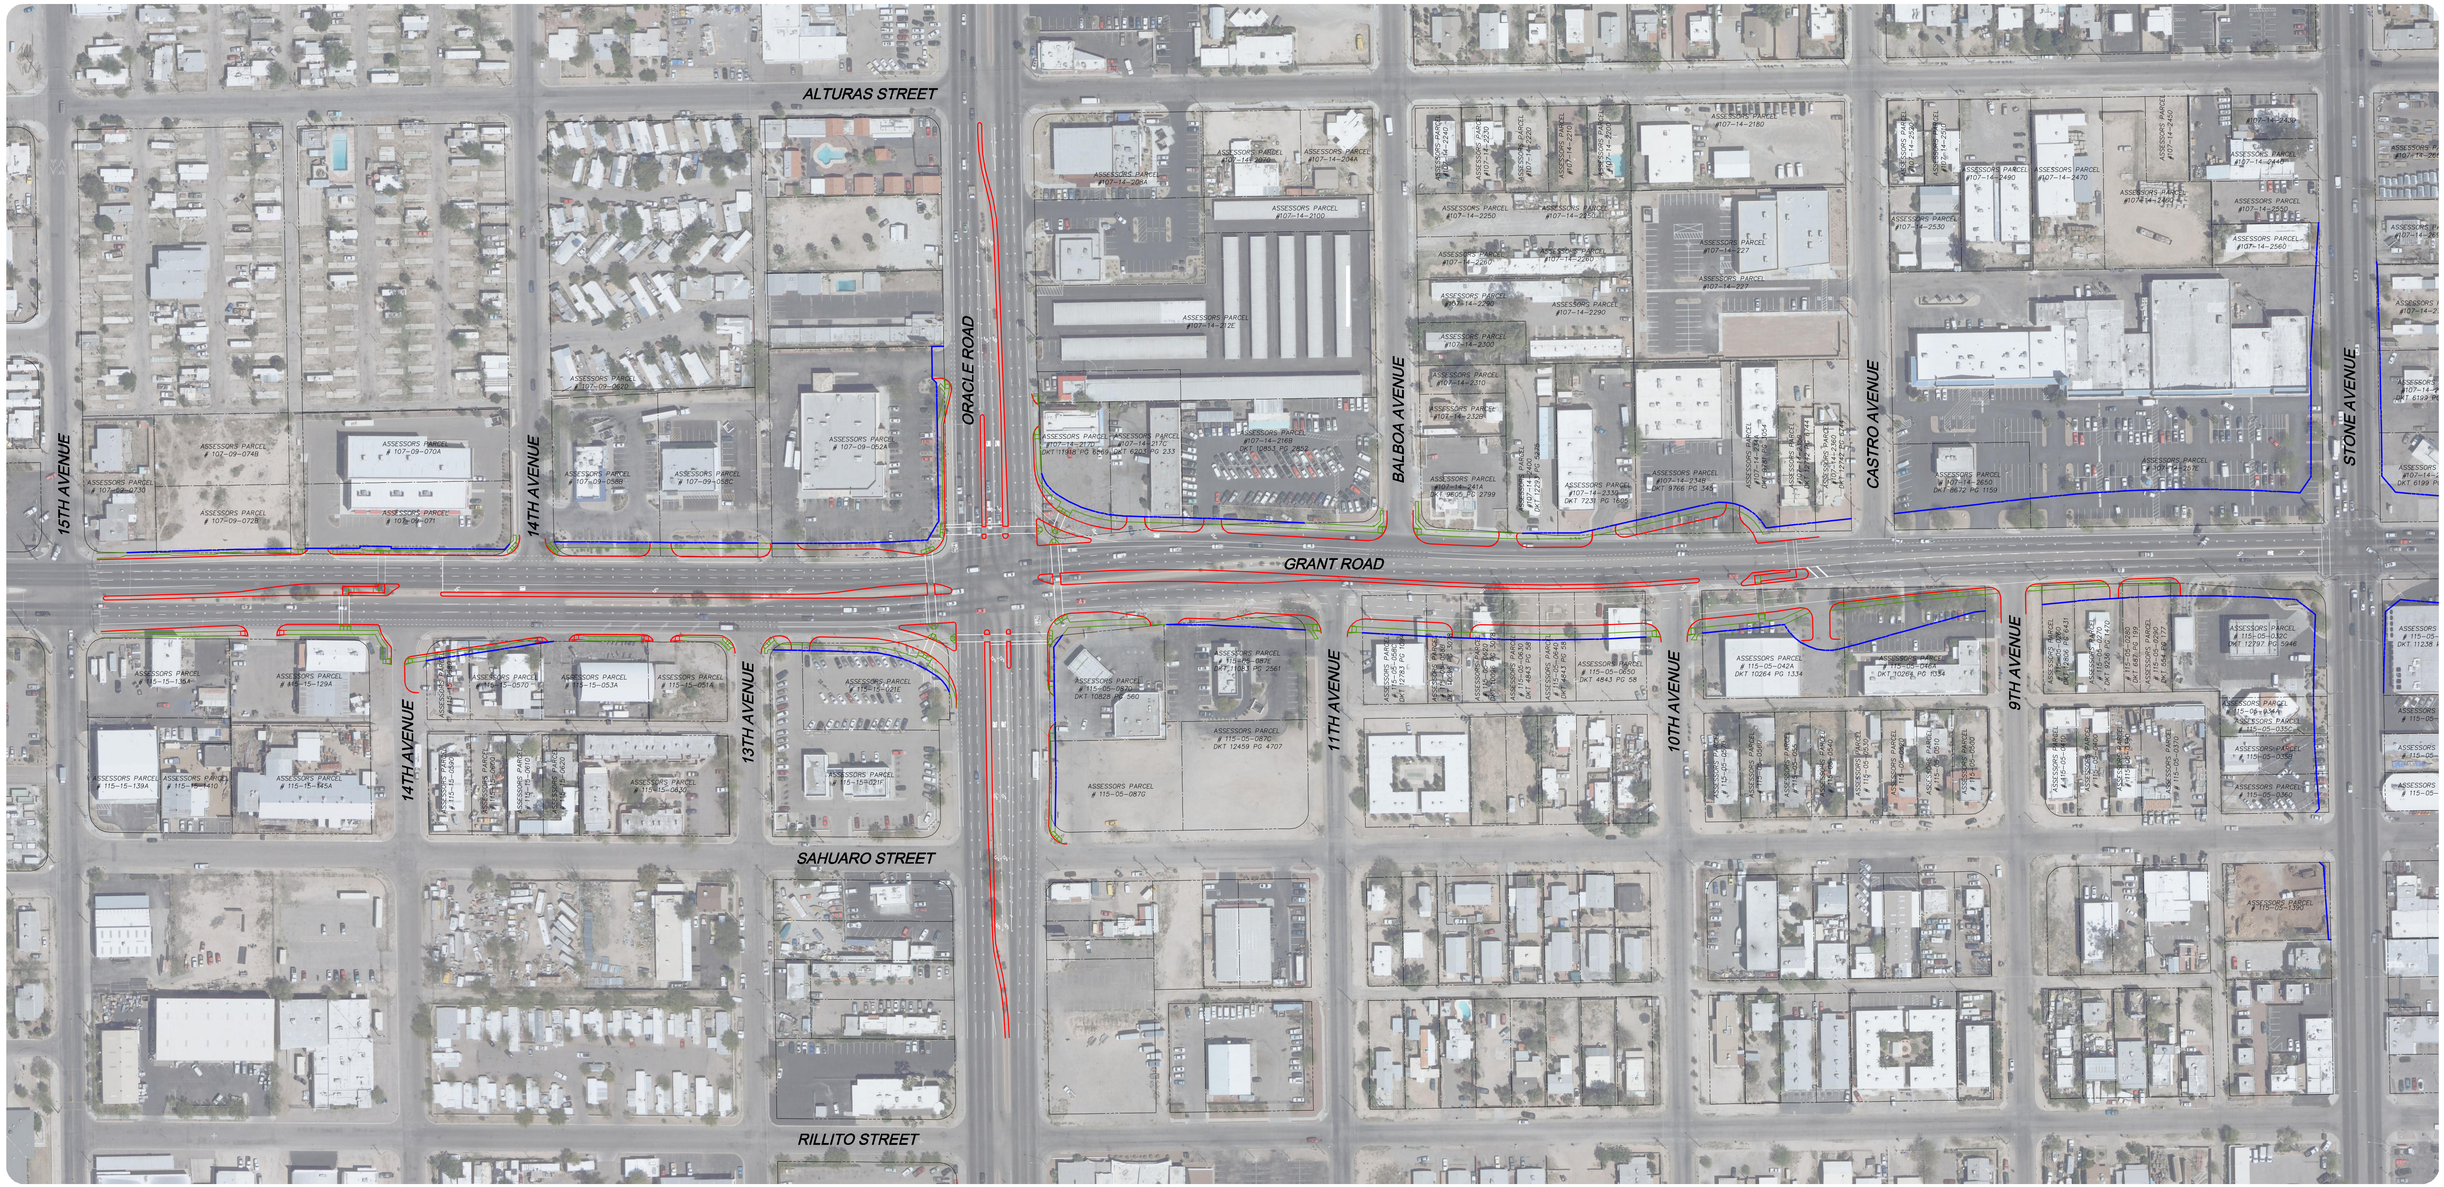

DRAFT

GRANT-ORACLE RIGHT-OF-WAY OVERVIEW

May 3, 2010

100′ 200′

SCALE: 1″ = 100′

N W E S

Legend

- Right-of-Way
- Curbline
- Sidewalk