PROPOSED CONCEPT FOR RTA BICYCLE BOULEVARD

FIFTH STREET BICYCLE BOULEVARD BIKE/PED IMPROVEMENTS: EUCLID AVENUE TO SIXTH AVENUE

DATE: March 2022

BIKE BOULEVARD WAYFINDING SIGN EXAMPLES

TRAFFIC CIRCLE EXAMPLE

DETAIL A: EXISTING TOUCAN CROSSING

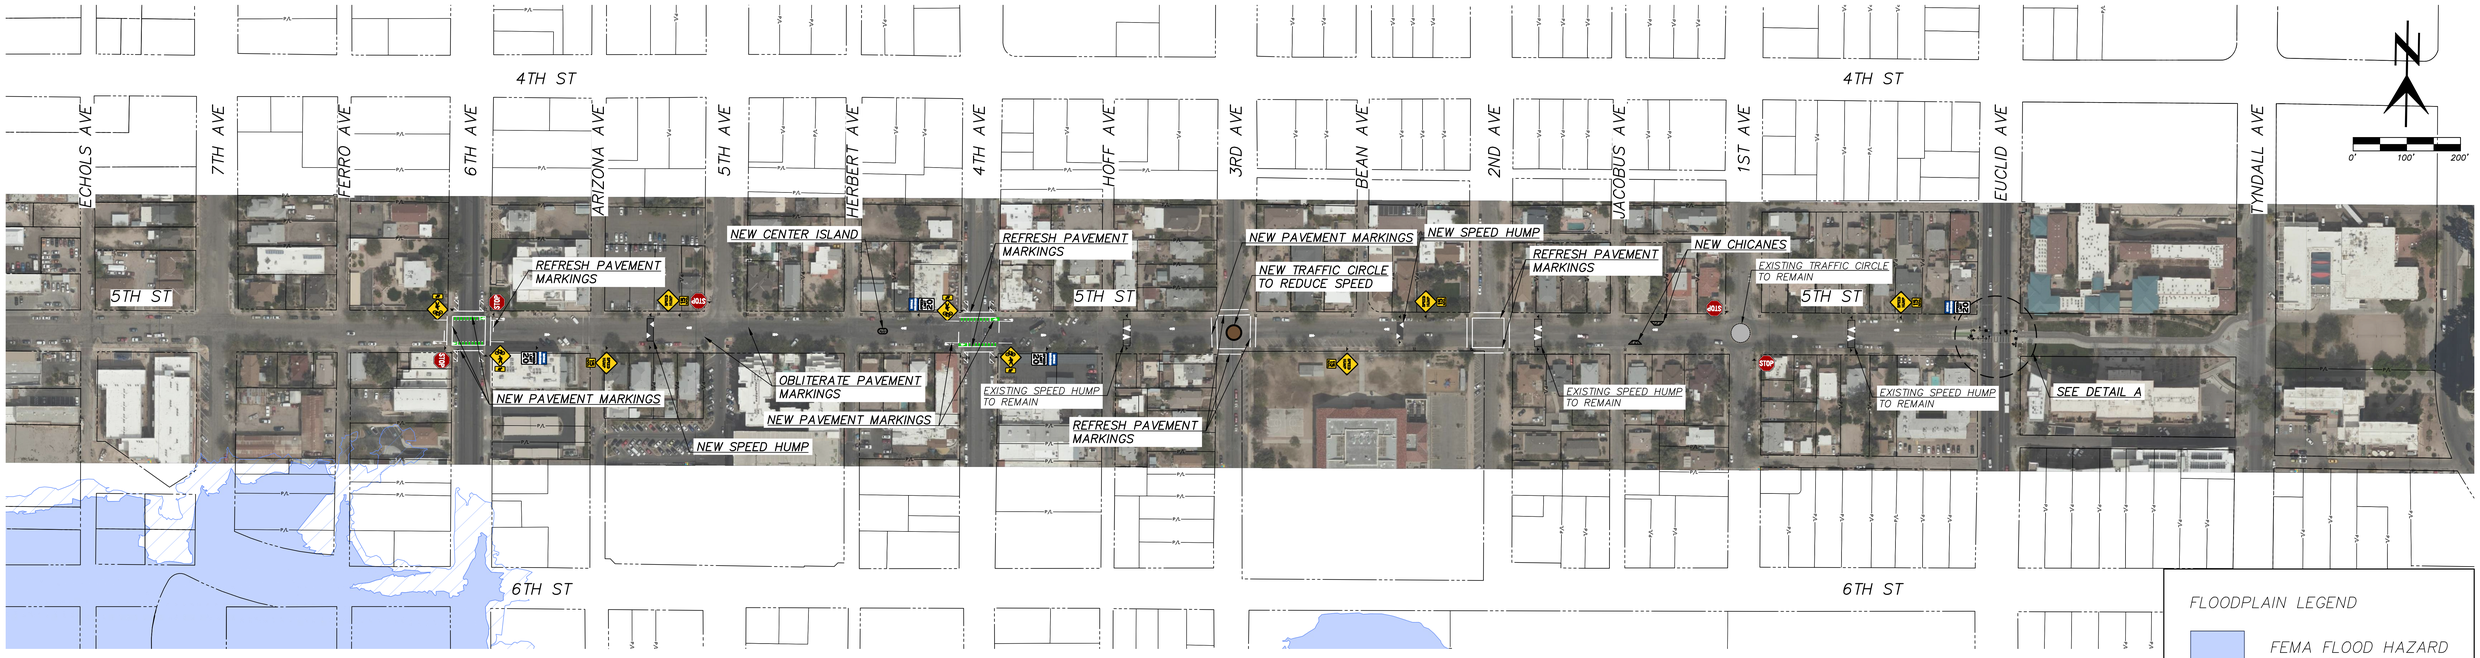

CITY OF TUCSON

KITTELSON & ASSOCIATES

N:\24245613 - Tucson Bicycle and Pedestrian On-call\002 - RTA Bicycle Boulevard Package 1\design\Exhibits\24513-002-ROLLPLOT.dwg Mar 04, 2022 - 1:38pm - bhaim Layout Tab: BP01-5thST