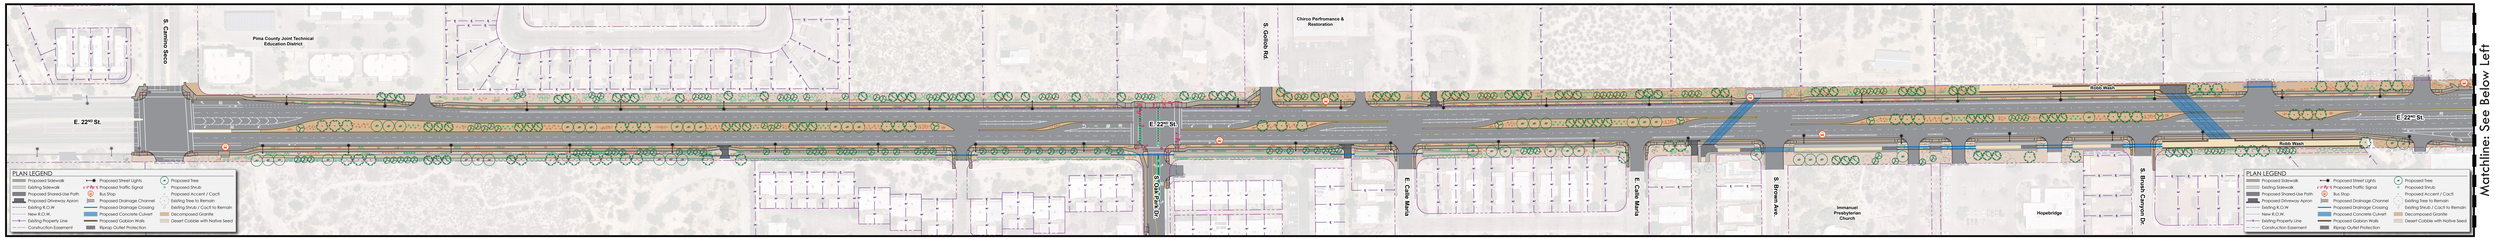

Camino Seco to Harrison Road

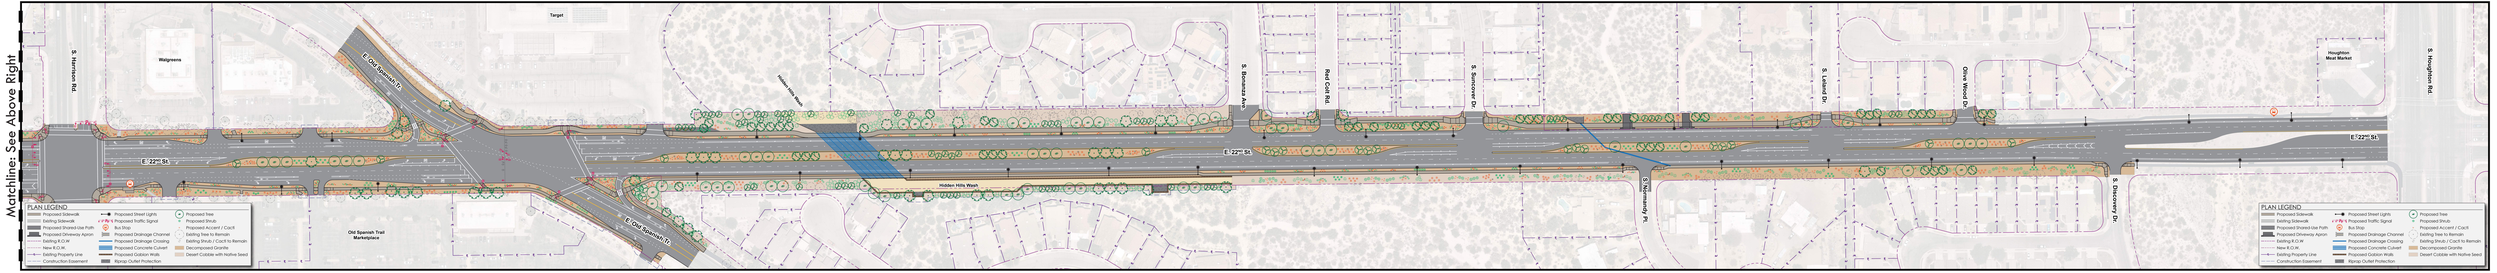

Harrison Road to Houghton Road

RTA Regional Transportation Authority

CITY OF TUCSON DEPARTMENT OF TRANSPORTATION & MOBILITY

22ND STREET WIDENING PRELIMINARY DESIGN - 30% DRAFT

Camino Seco to Houghton Road

0' 80' 160' 320'

N

Kimley»Horn