HOUGHTON ROAD
BILBY ROAD TO VALENCIA ROAD

Regional Transportation Authority

CITY OF TUCSON

150 0 75 150 225 300

LEGEND

- Existing Right-of-Way
- New Right-of-Way
- New Easement
- Concrete Sidewalk
- Asphalt Path/Sidewalk
- Raised Median
- Uncurbed Median
- Traffic Signal

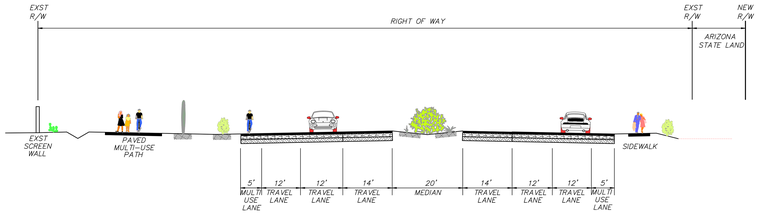

6-LANE TYPICAL SECTION
(LOOKING SOUTH)

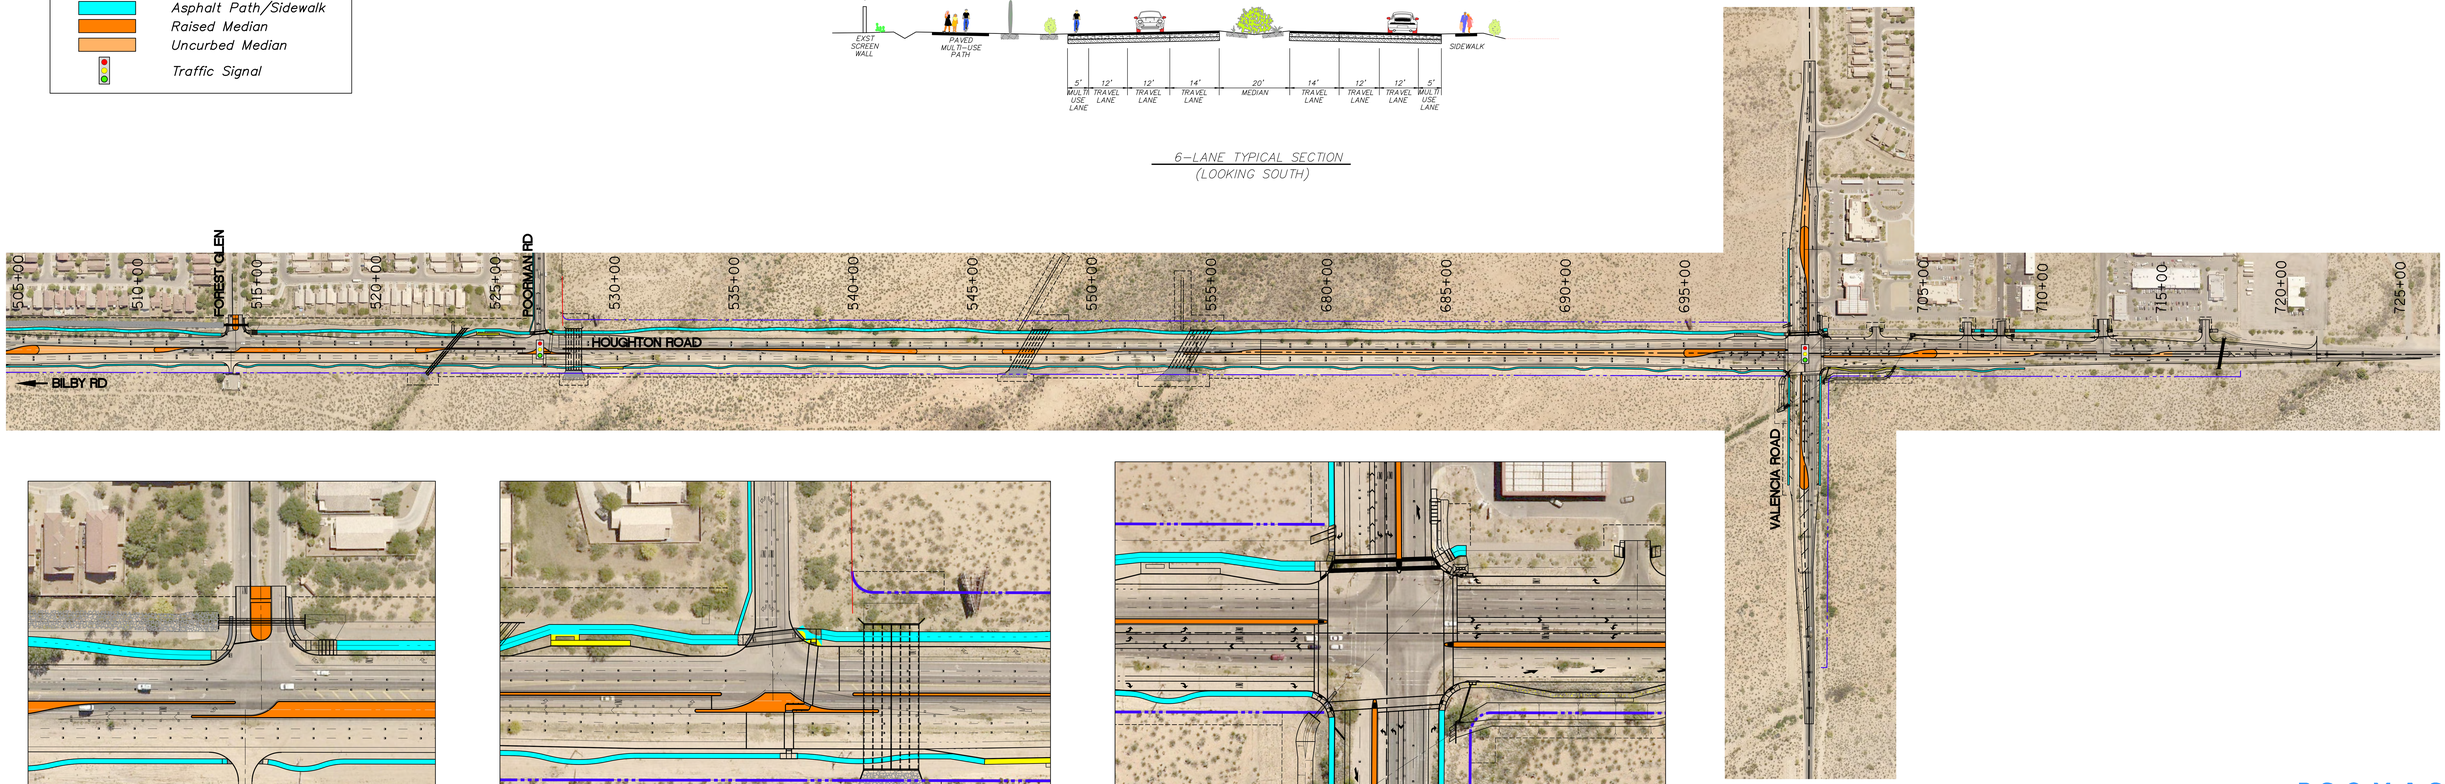

FOREST GLEN AT HOUGHTON

POORMAN AT HOUGHTON

VALENCIA AT HOUGHTON

PSOMAS
800 E. Wetmore Road, Suite 110
Tucson, AZ 85719
(520) 292-2390 (520) 292-1290 fax
www.psomas.com