HOUGHTON ROAD

IRVINGTON ROAD TO BILBY ROAD

RTA Regional Transportation Authority

CITY OF TUCSON

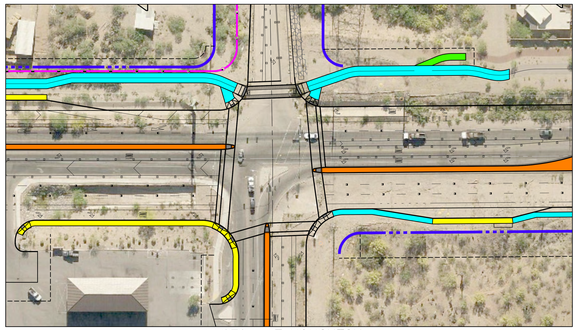

IRVINGTON AT HOUGHTON

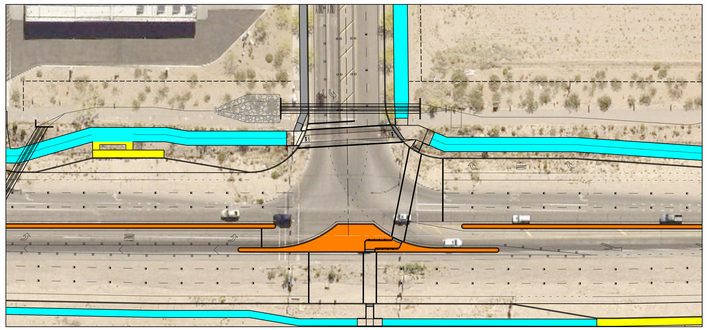

DREXEL AT HOUGHTON

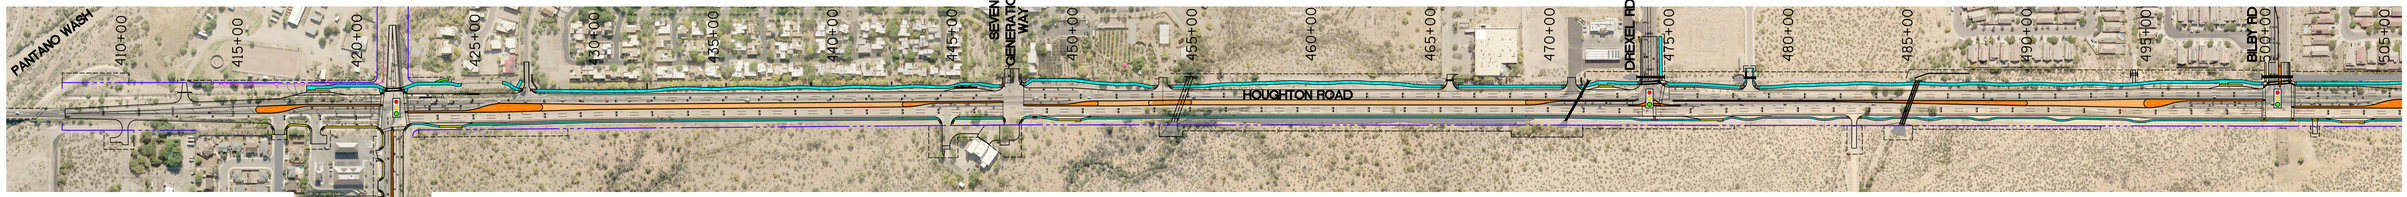

LEGEND

- Existing Right-of-Way
- New Right-of-Way
- New Easement
- Retaining wall
- Concrete Sidewalk
- Asphalt Path/Sidewalk
- Decomposed Granite Path
- Raised Median
- Uncurbed Median
- Traffic Signal

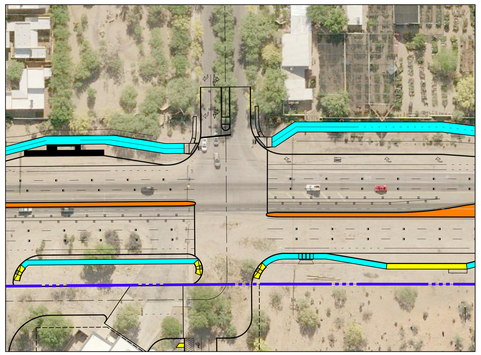

SEVEN GENERATIONS WAY AT HOUGHTON

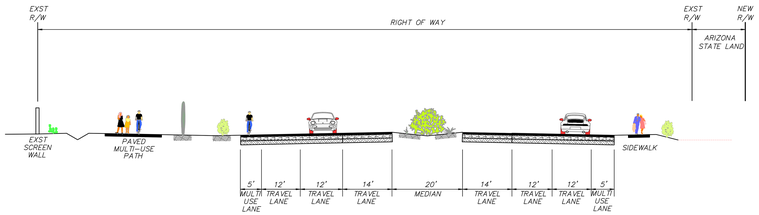

6-LANE TYPICAL SECTION
(LOOKING SOUTH)

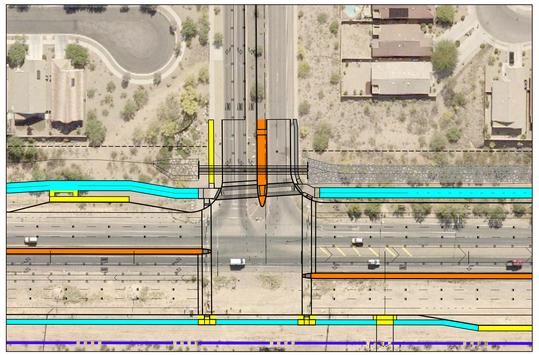

BILBY AT HOUGHTON

PSOMAS
800 E. Ironwood Road, Suite 110
Tucson, AZ 85719
(520) 292-2300 (520) 292-1290 fax
www.psomas.com