LEVEL 2

123 W. EXAMPLE STREET

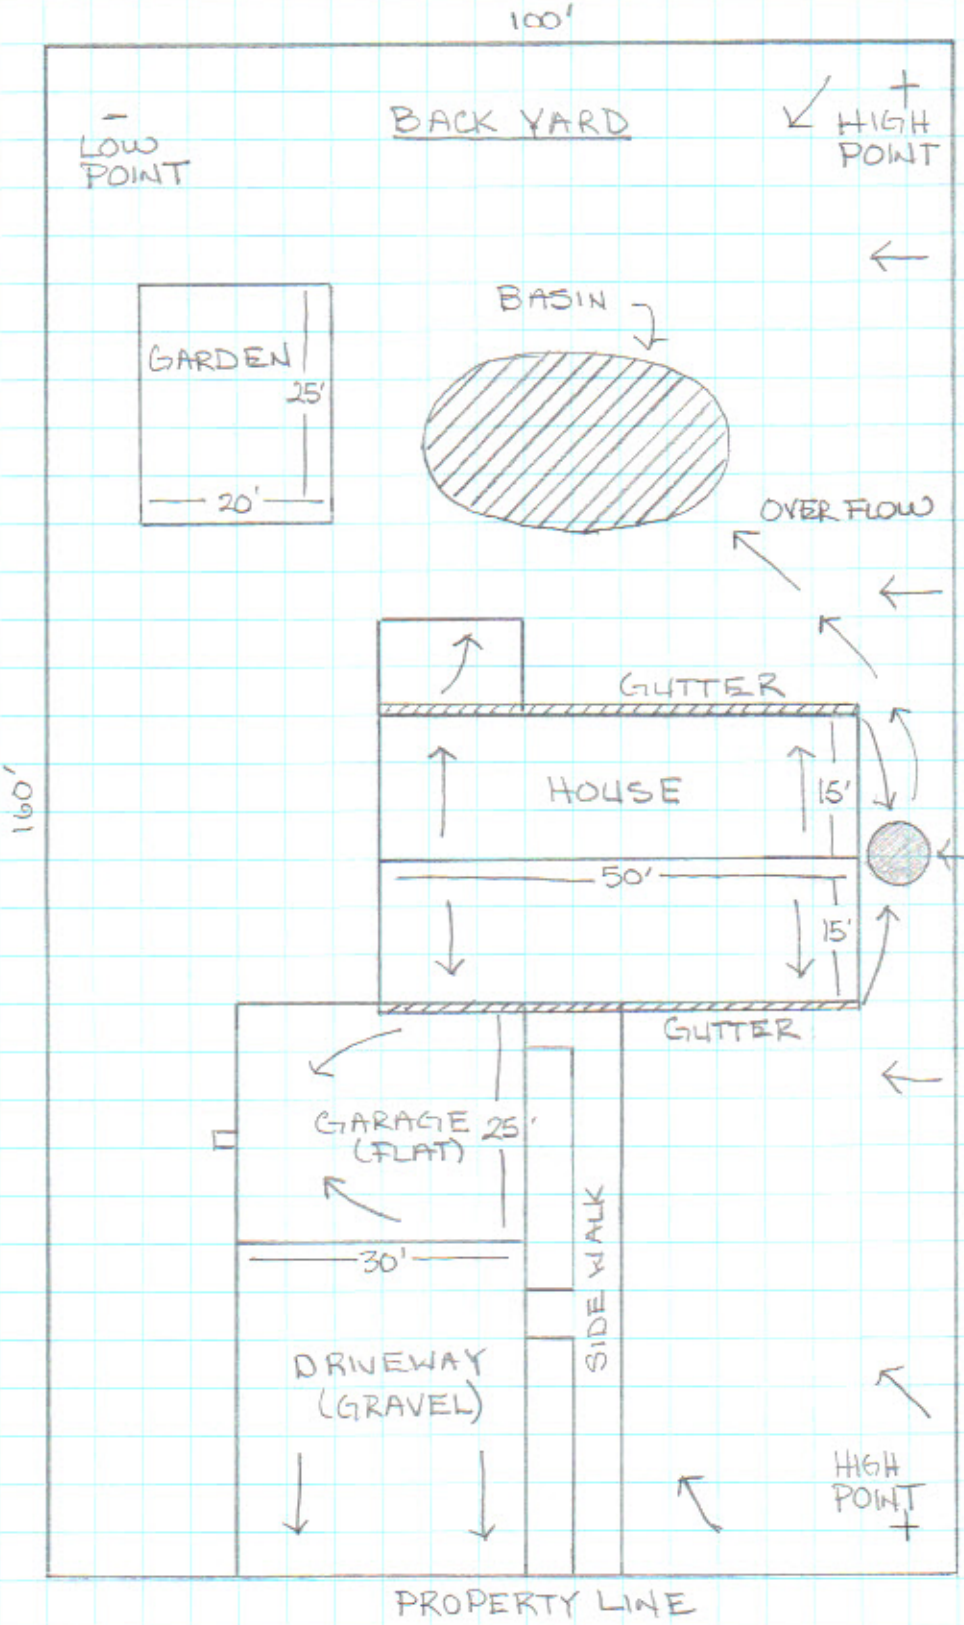

Catchment Area
Roof = 1,500 sq. ft.
Garage = 500 sq. ft.
Patio = 150 sq. ft.

Storage
Cistern = 2,000 gal.

Landscape
Low = 500 sq. ft.
Med = 750 sq. ft.

Calculate 1" rainfall
1,500 X 0.6 = 900 gal

Scale
1" = 20'